


DO NOT SCALE: if in doubt ask


EXISTING

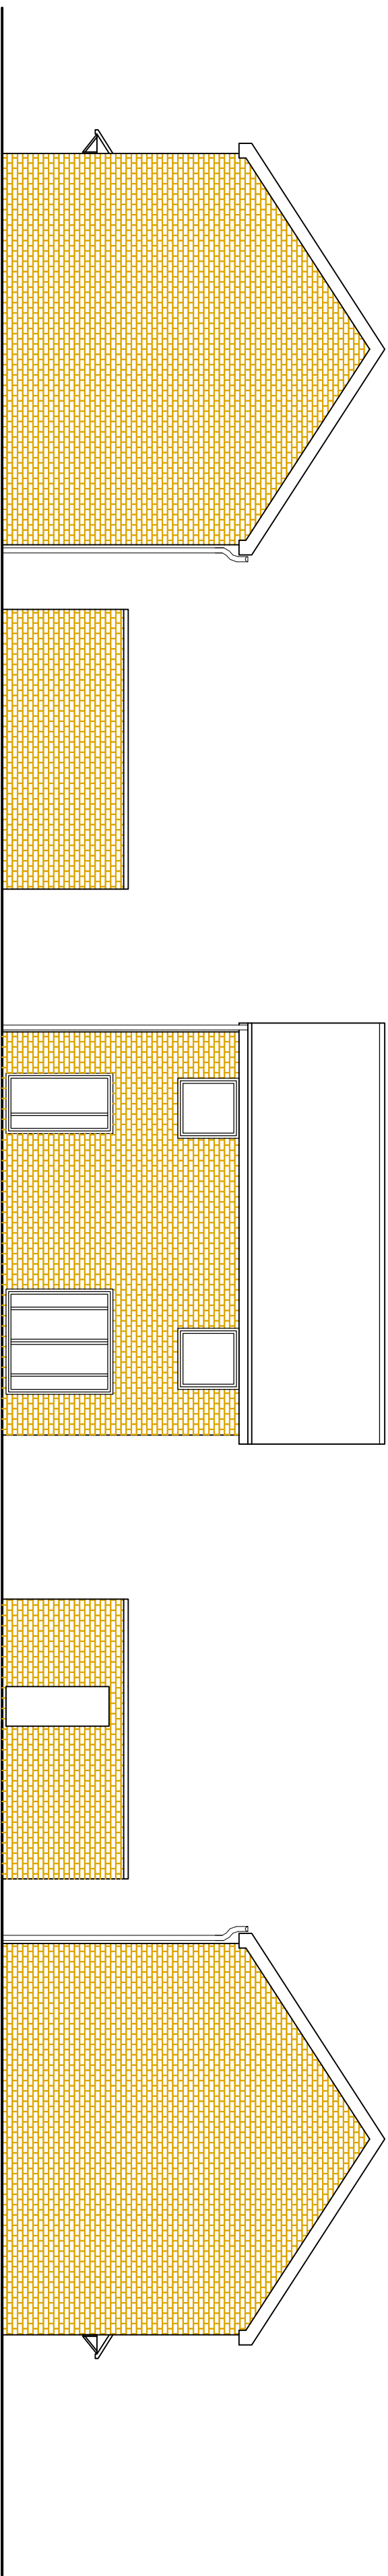


SIDE ELEVATION

REAR ELEVATION


SIDE ELEVATION

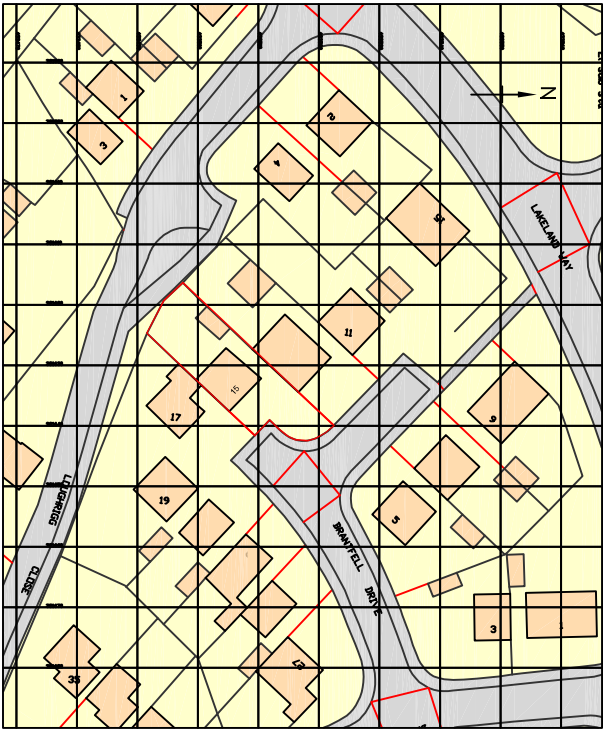


LOCATION PLAN Scale 1:1250

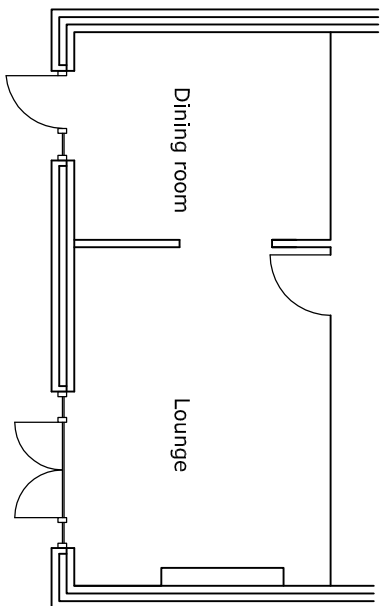

GROUND FLOOR PART PLAN

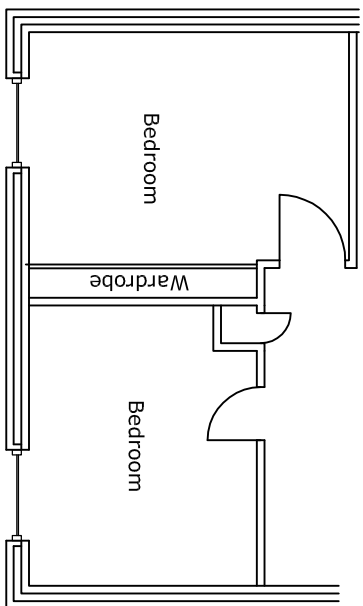

FIRST FLOOR PART PLAN

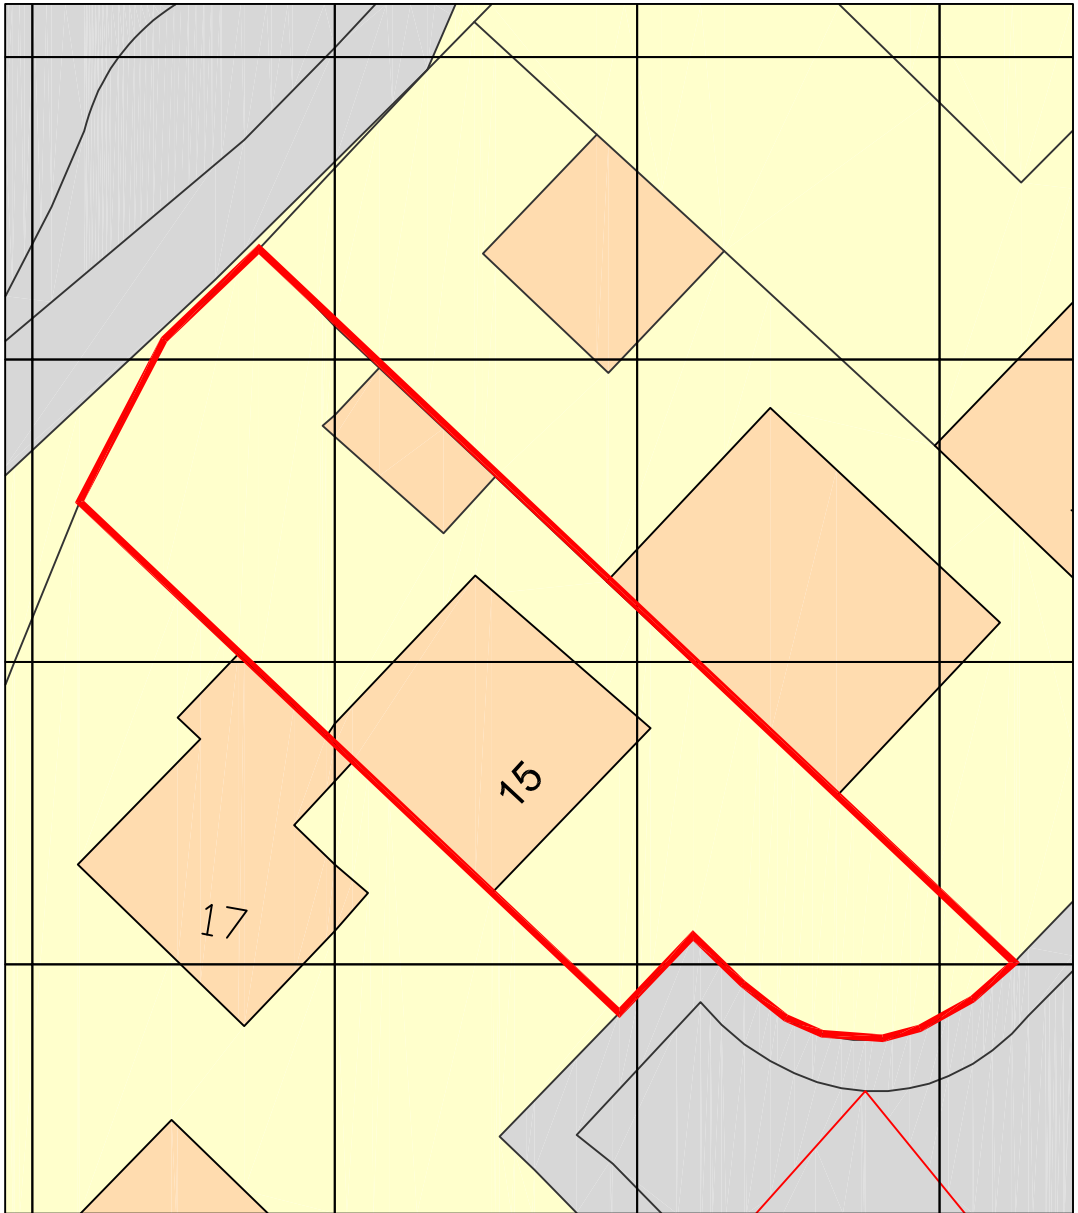

SITE PLAN Scale 1:250

GENERAL NOTES

This drawing to be read in conjunction with all other drawings and documentation relating to this project.

Figured dimensions take preference over scaled dimensions
The Engineer is to be notified immediately of any discrepancies between the information shown and that found on site.

All dimensions are to be verified on site by the contractor prior to ordering materials and starting work.

ROOF - Tiles to match existing and to the approval of LA Planning Department

WALLS - Painted rendered blockwork subject to approval of the LA Planning Department

WINDOWS - To match existing and to the approval of the LA Planning Department

00	First Issue	MH	09.01.12
Rev	Modification	By	Date
FOR APPROVAL			
St George's House 16 - 18 St George's Road Lytham St Annes Lancashire, FY8 2AE Tel: 01753 727232 mail@pascofelectrical.co.uk			
Client HARTLEY & HOLMES			
Project 15 BRANTFELL DRIVE PROPOSED REAR EXTENSION			
Title EXISTING PLANS & ELEVATIONS			
Scale as noted (A2)	Date 09/01/12		
Drawing Number KH+DH+PA-D1	Issue 00		