



EXISTING FRONT ELEVATION

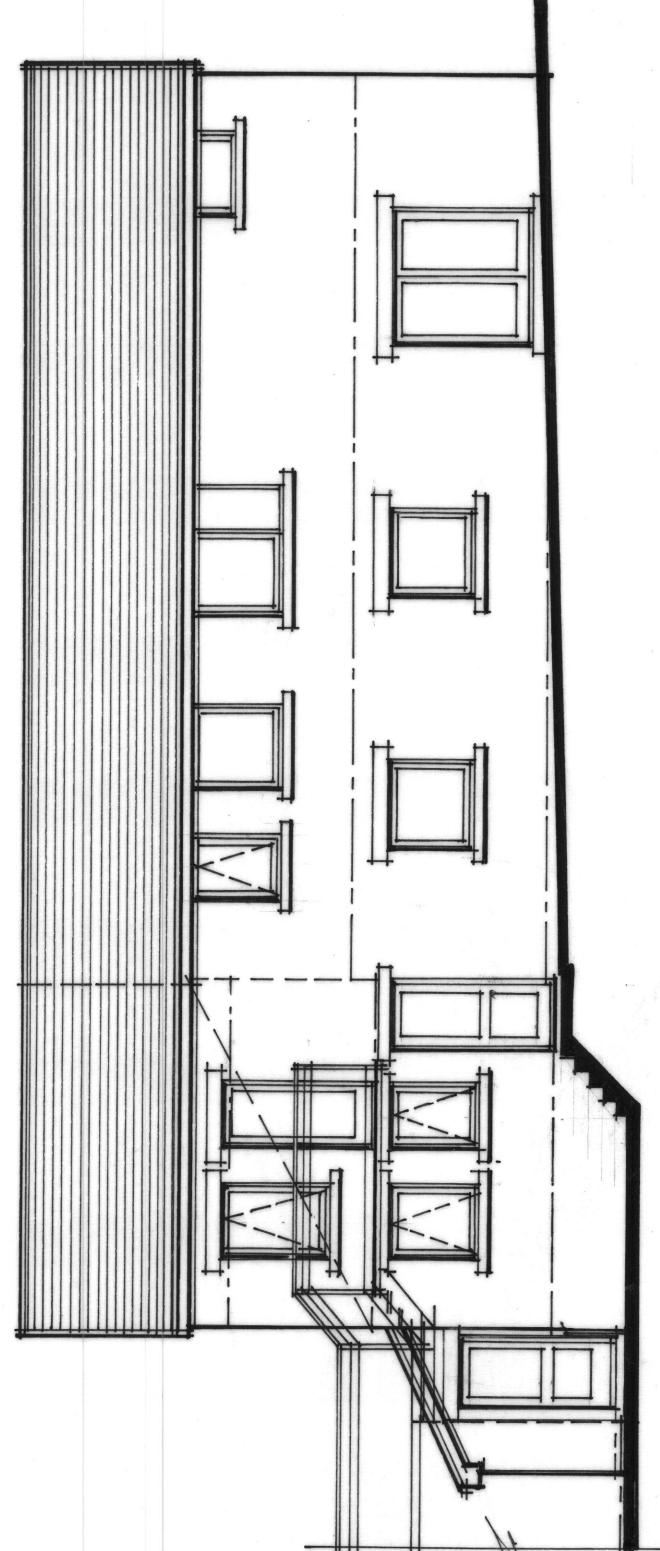

EXISTING REAR ELEVATION

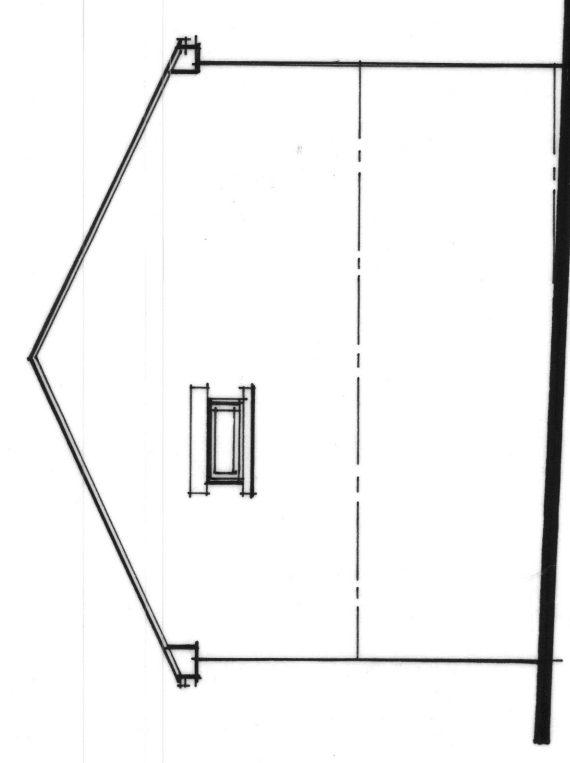

EXISTING SIDE ELEVATION

Classic Architecture

45 Alma Avenue, Foulridge, Colne, Lancashire, BB8 7NS
T. 01282 866 448
M. 07721 842 344
www.classic-architecture.co.uk
design@classic-architecture.co.uk

Client

MRS A. SIBSON
DEO-FAVENIE
MERECLOUGH
CLIVIGER
BURNLEY
LANCASHIRE BB10 4RL

Project

PROPOSED CHANGE OF USE ONE DWELLING
TO TWO DWELLINGS AT
DEO-FAVENIE
MERECLOUGH
CLIVIGER
BURNLEY
LANCASHIRE BB10 4RL

drawing title

EXISTING ELEVATIONS

Scale
1: 100 @ A1

designer
MEL S ASTON

Date
19-01-2016

area (net floor)

drawing number
CAL 2015 036 003

revisions

This drawing and the building works depicted are
the copyright of Classic Architecture Limited and
may not be reproduced except by written
permission. ©

DO NOT SCALE USE FIGURED DIMENSIONS