

Notes:

All work is to be carried out to the latest current British standards Codes of Practice and recognised working practices.


All work and materials should comply with Health and Safety legislation.

All work and materials to be approved by the District Authority Building Control Officer.


All dimensions are in millimetres unless where explicitly shown otherwise.

The contractor should check and certify all dimensions as work proceeds and notify the architect of any discrepancies.


Do not scale off the drawings, if in doubt ask.

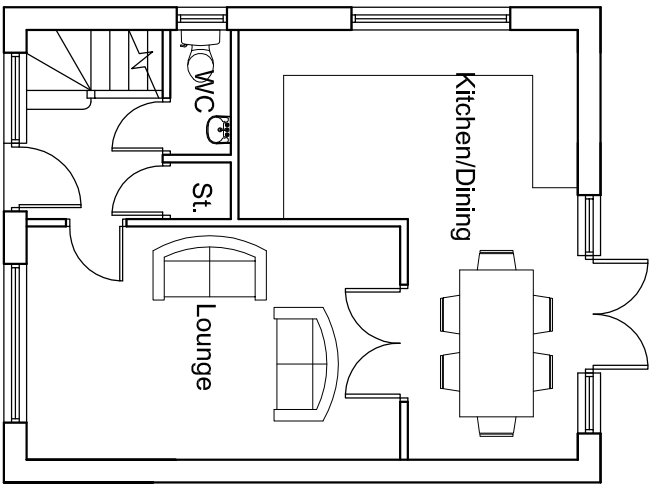


Existing Ground Floor Plan

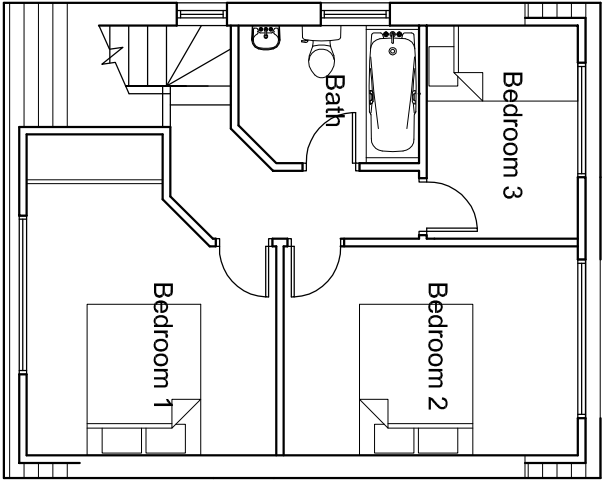


Existing First Floor Plan

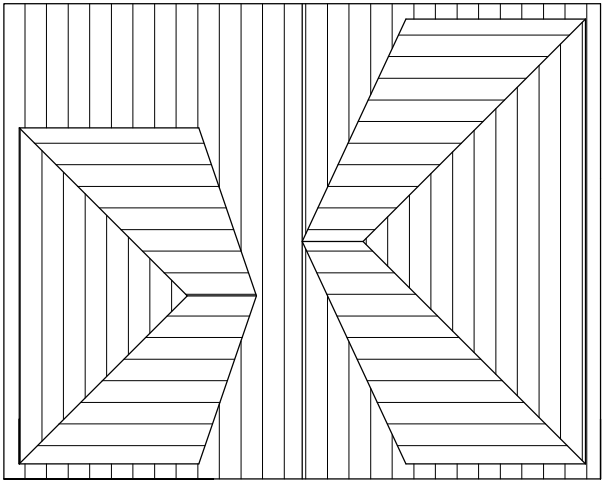


Existing Roof Plan

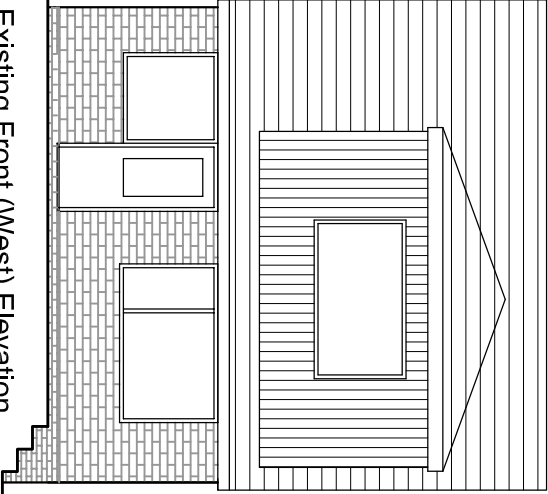


Existing Front (West) Elevation

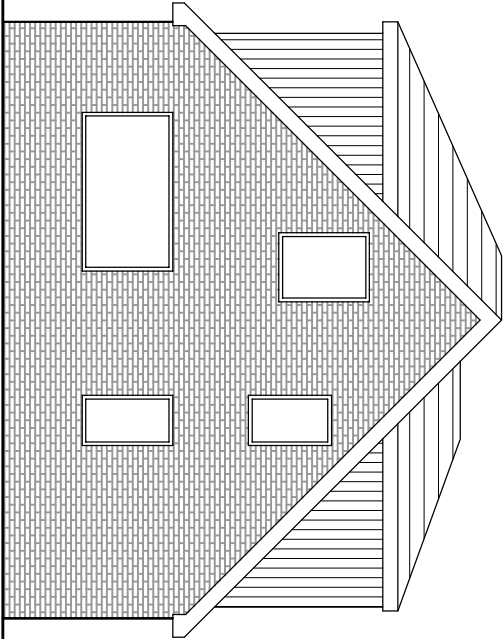

Existing Side (North) Elevation

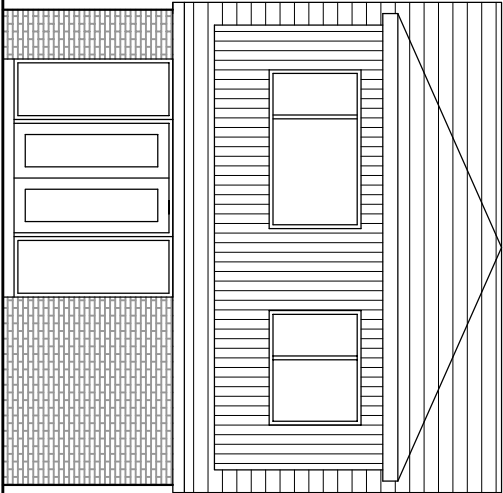

Existing Rear (East) Elevation

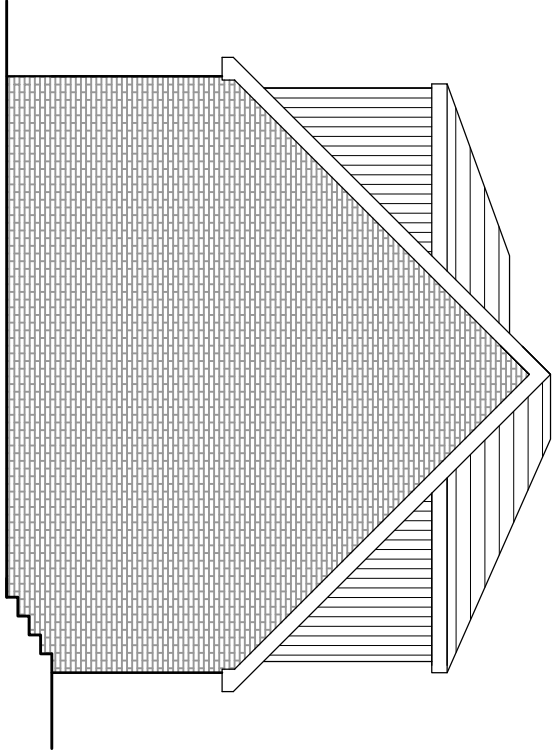

Existing Side (South) Elevation

Title: Proposed Alterations

103 Lydgate
Burnley
BB10 2DU

EXISTING PLANS AND ELEVATIONS

Project No: STOC/02 Dwg 02

Drawn: DS

Client: Mr I. Stockburn

Date: 07.16

Scale: 1:100 @ A3

Amendments:

--	--	--	--	--	--	--	--