
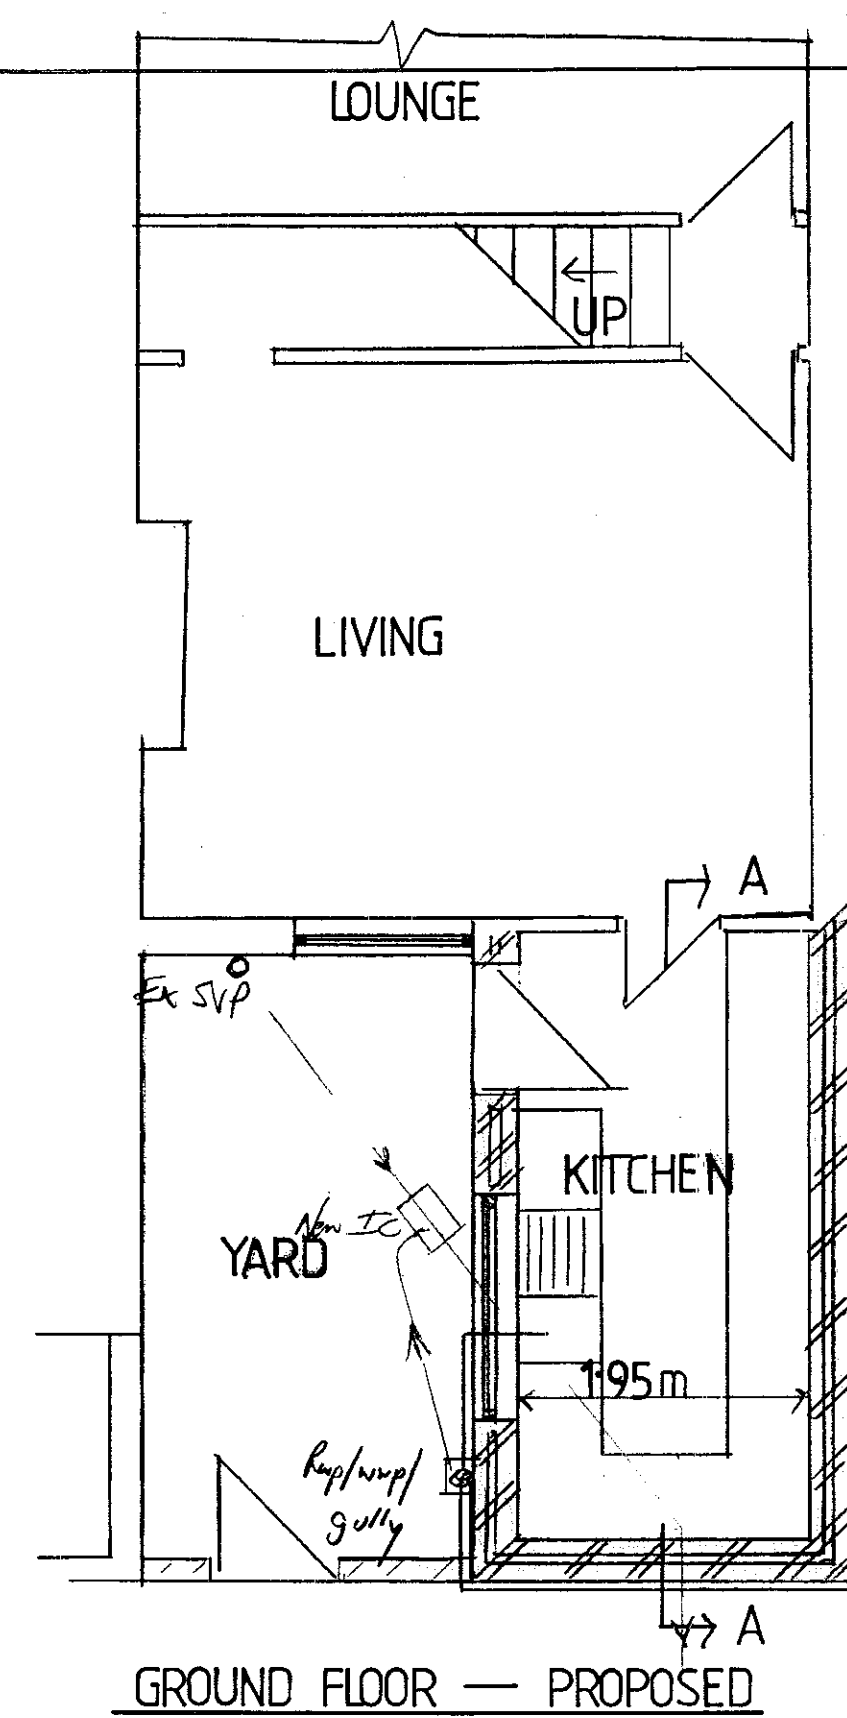
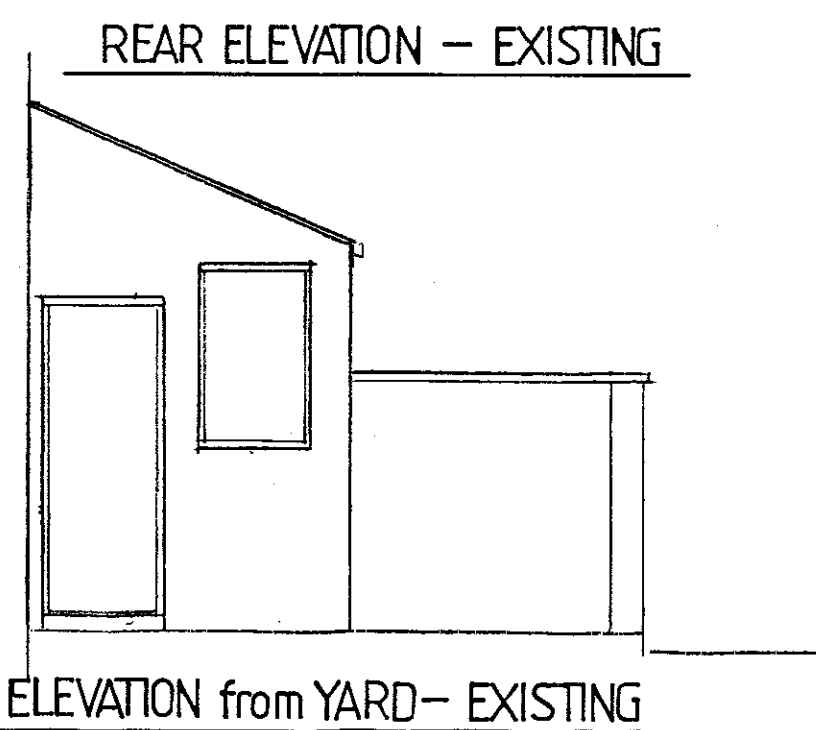
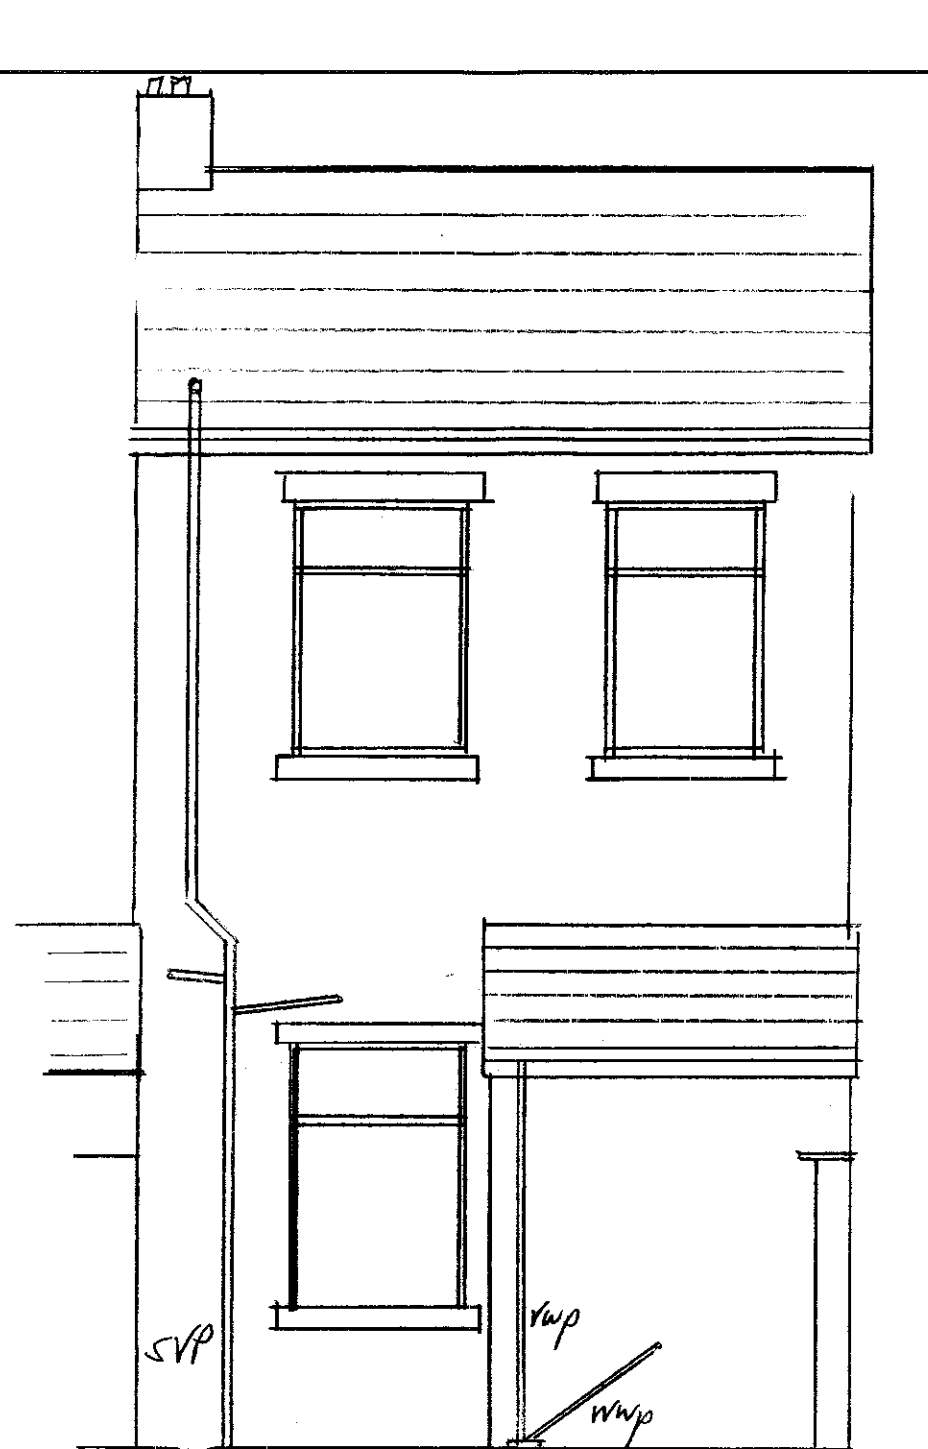


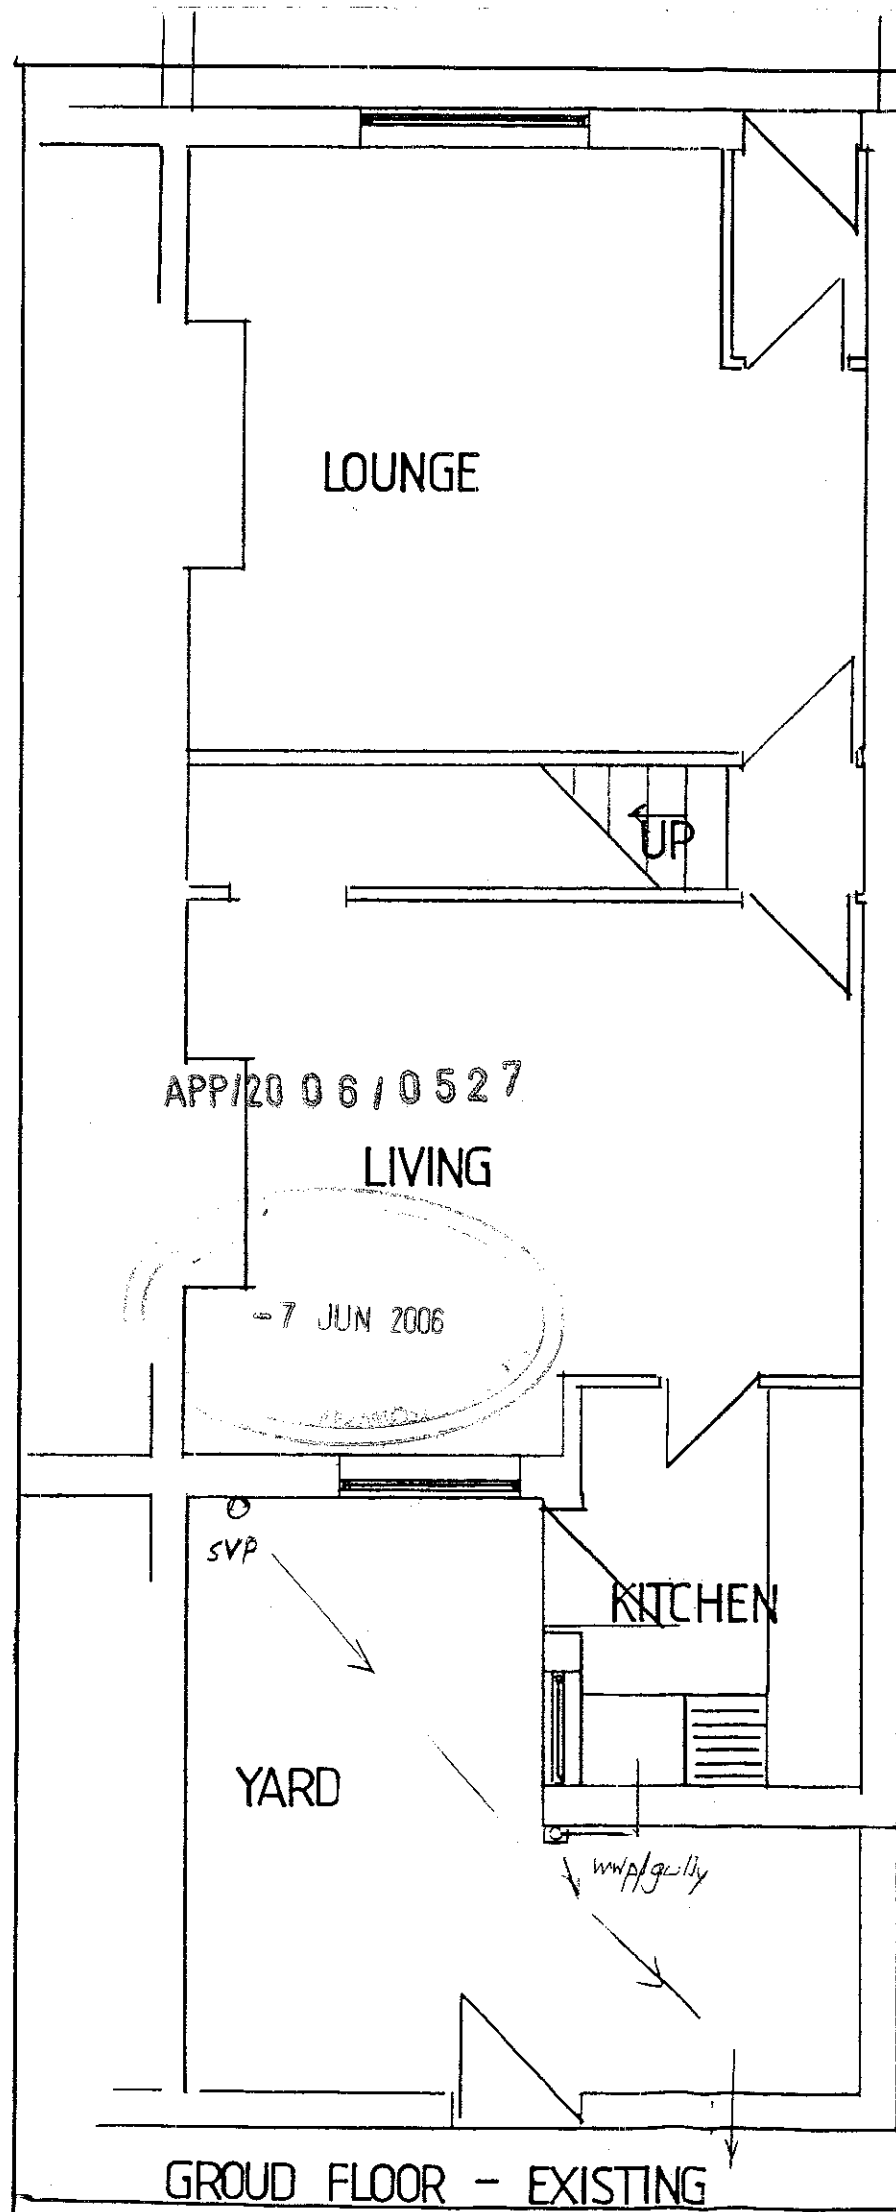


PROPOSED KITCHEN EXTENSION
39 HINTON STREET BURNLEY.

SCALE 1:50

PLANNING & ENVIRONMENT SERVICES	
REC: 07 JUN 2005	FILE
TO: []	SEE ME
IDEAL WITH	FILE
ANSW.	

PROPOSED DETAILS

SCALE 1:50

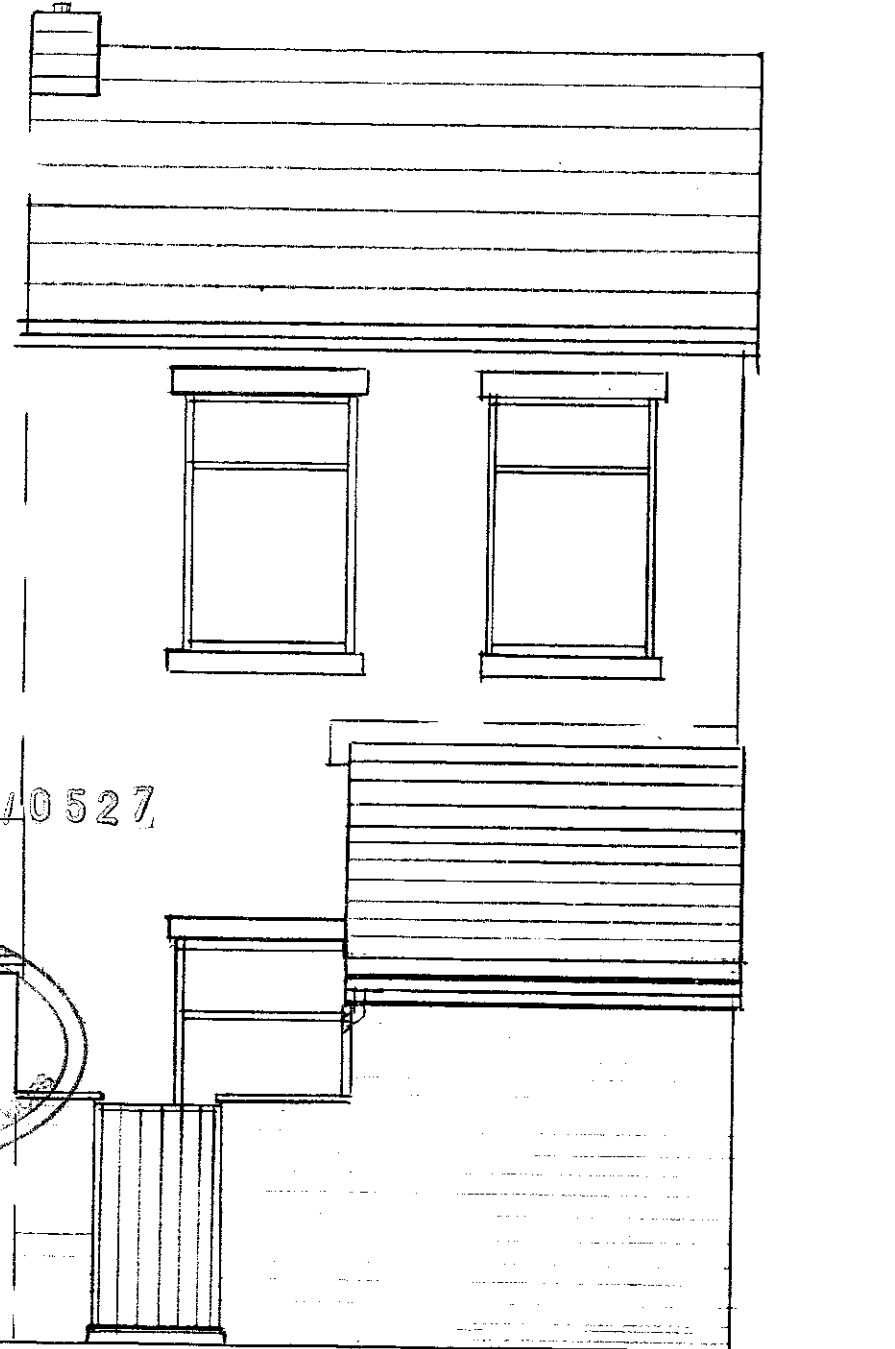

REAR ELEVATION


APP120 06/0527

-7 JUN 2006


Notes Blue-grey slate roof

Walls to yard & rear in York stone, natural stone to gable side

Windows/doors in white UPVC double glazed

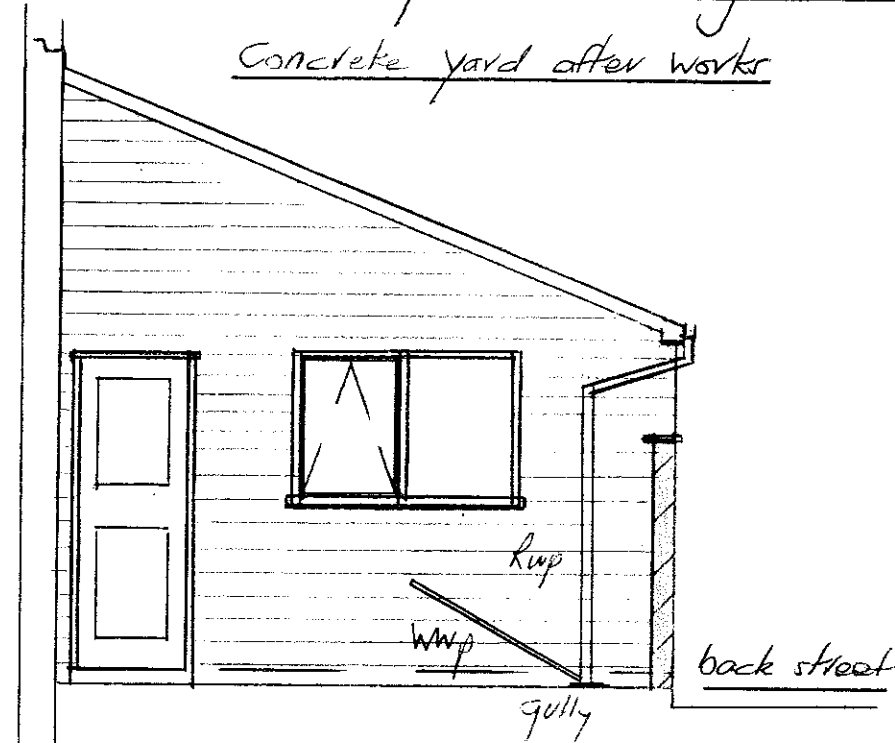

ELEVATION from YARD

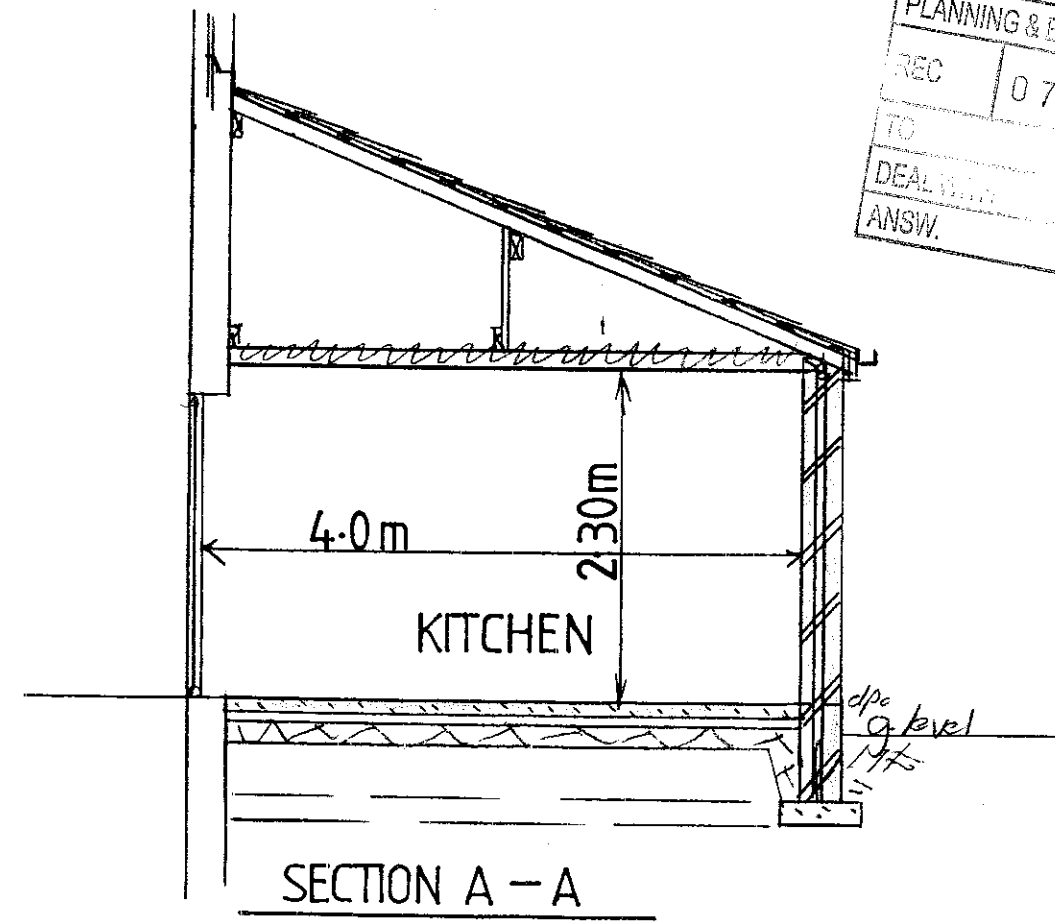

SECTION A - A

PLANNING & ENVIRONMENT SERVICES		
REC	07 JUN 2006	
TO		
DEAL WITH		
ANSW.	DECLINE	FILE