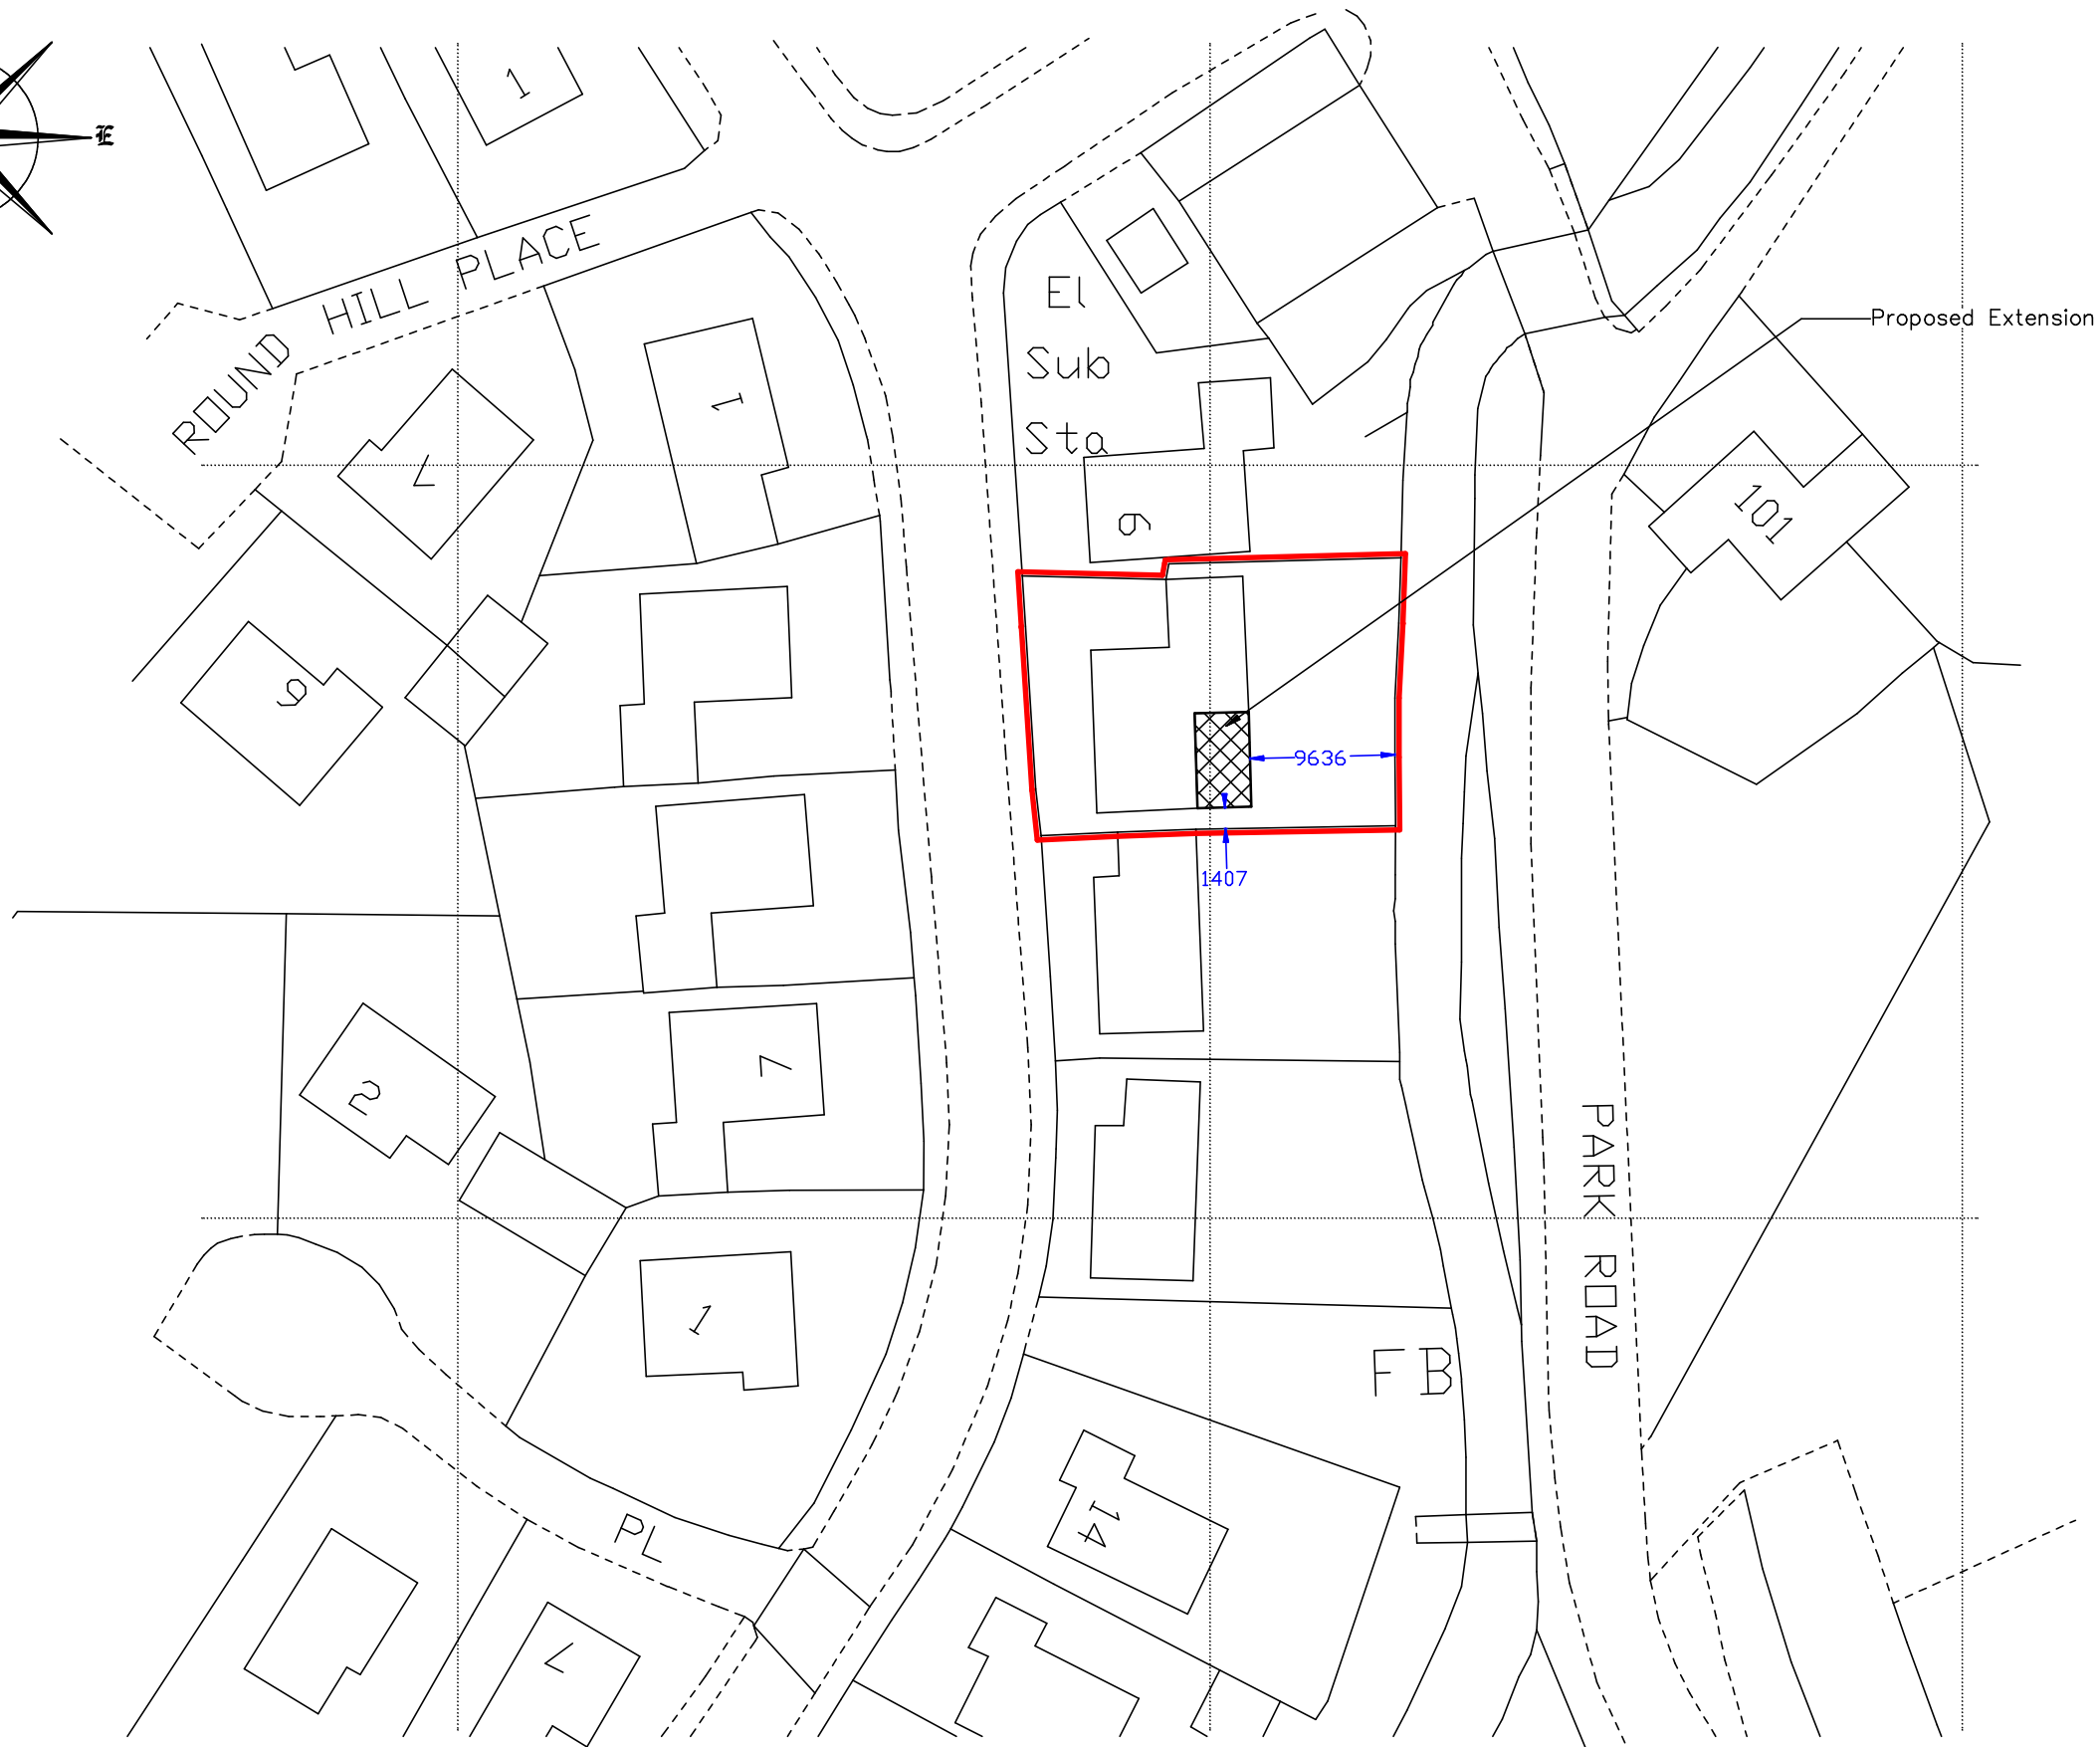
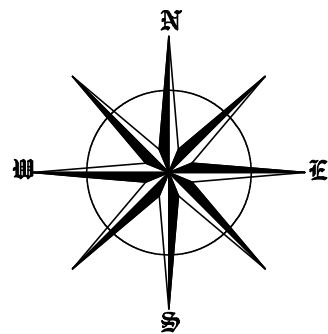


No.	AMENDMENT	DATE
-----	-----------	------

PROPOSED		
----------	--	--

PROPOSED SITE PLAN

CLIENT

MR & MRS A PICKLES

ADDRESS

8 BROAD ING CLOSE
CLIVIGER
BURNLEY BB10 4TY

DATE	21/12/17	SCALE	1:500	©A3
------	----------	-------	-------	-----

DRN	G.S	DRG No.	17/050/3
-----	-----	---------	----------

SVYD			
------	--	--	--