




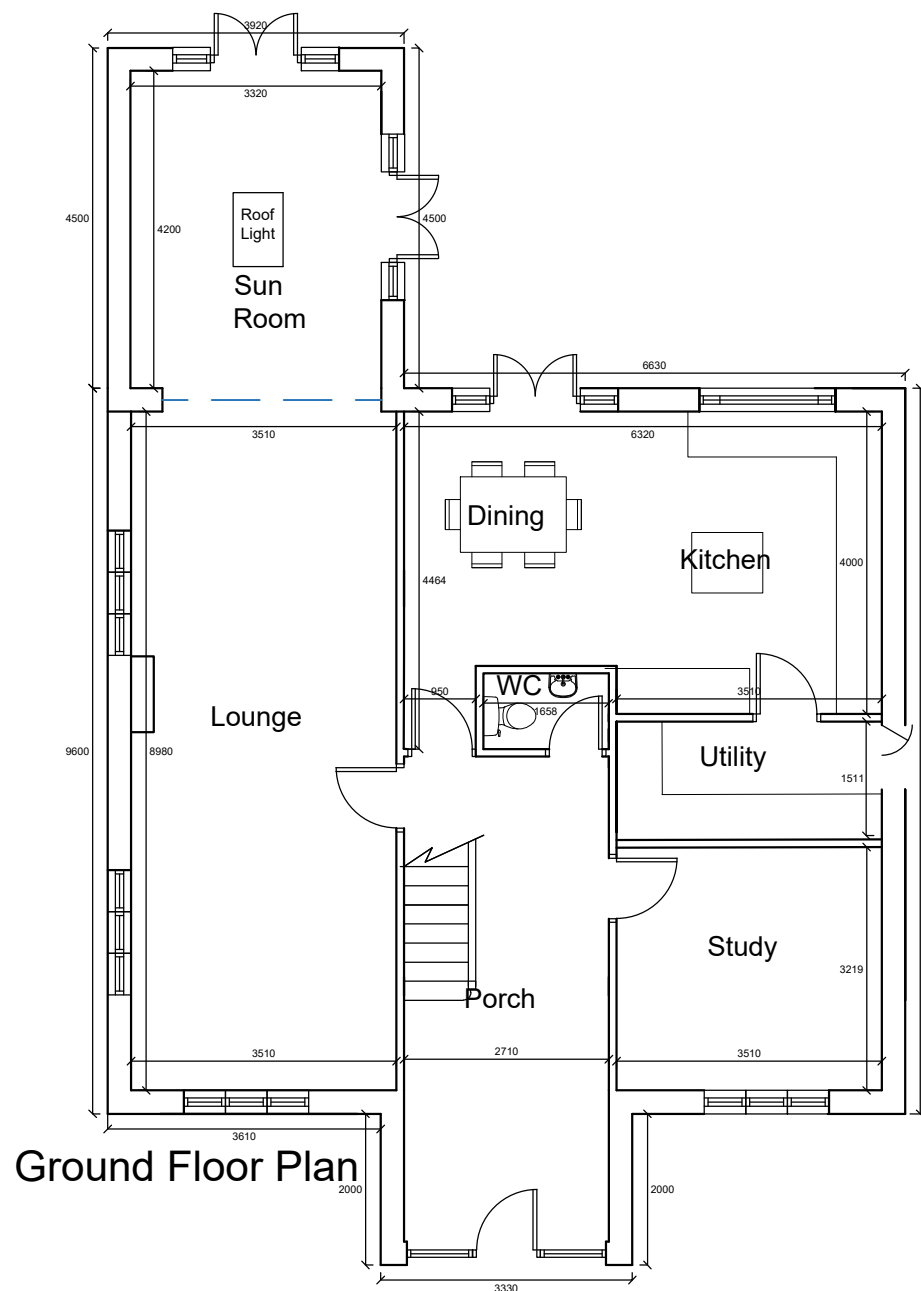

Ground Floor Plan

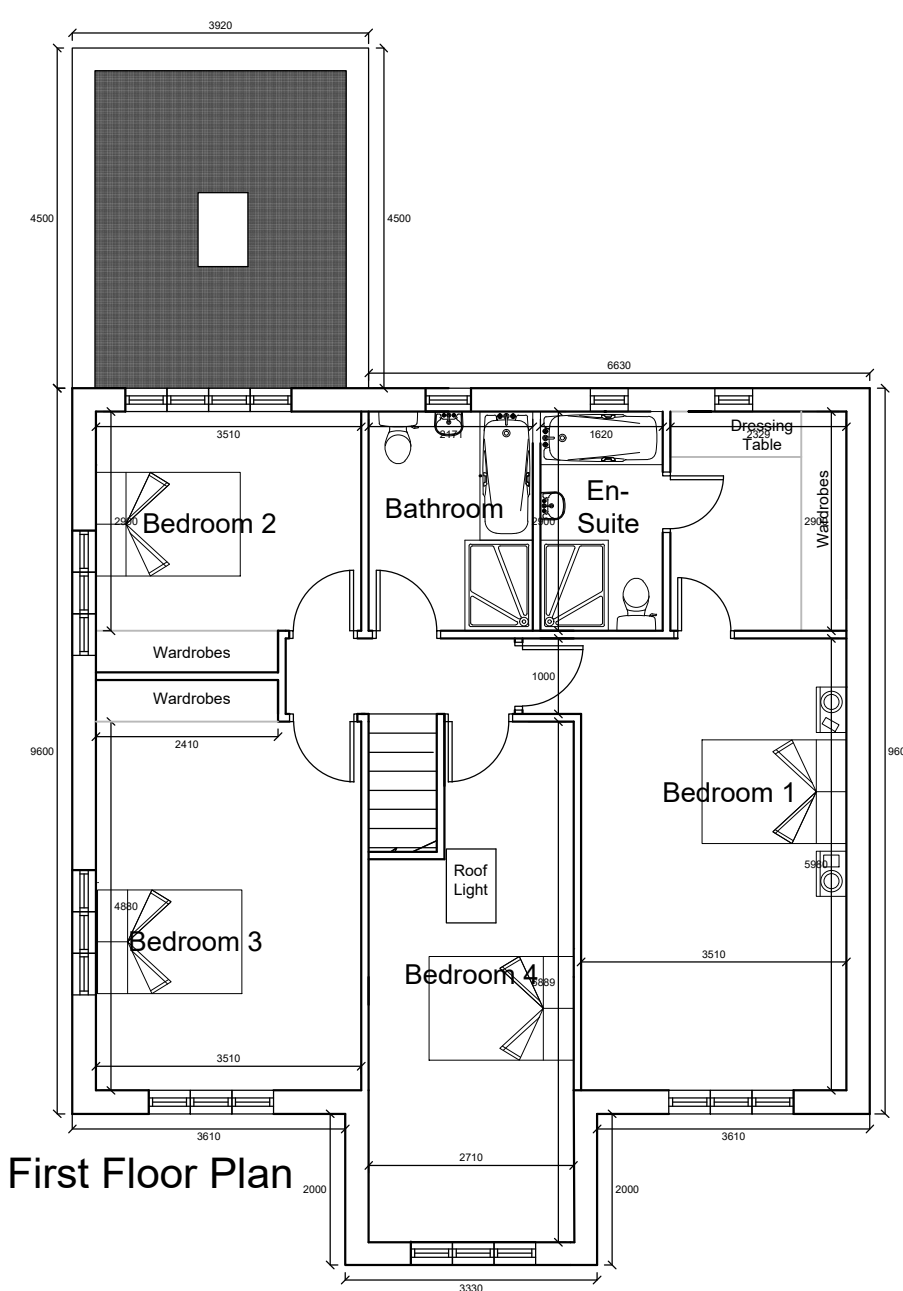


First Floor Plan

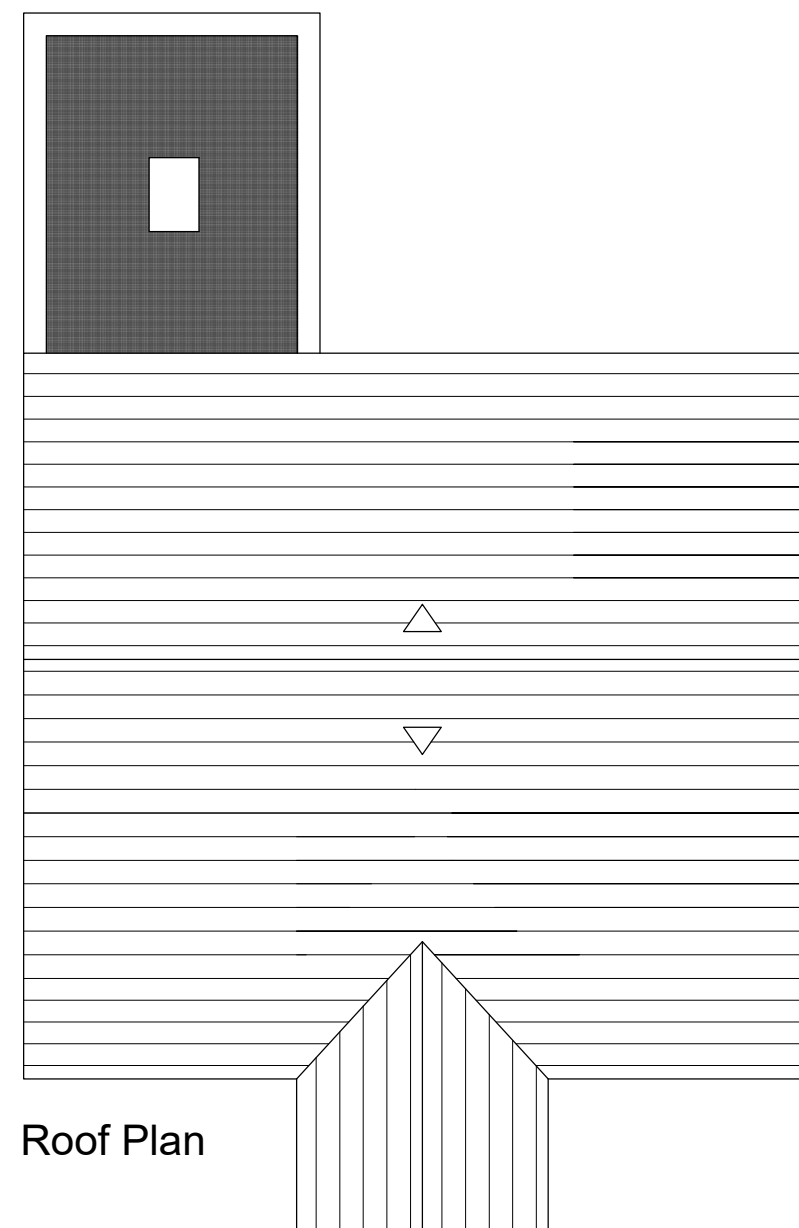

Roof Plan




Front Elevation

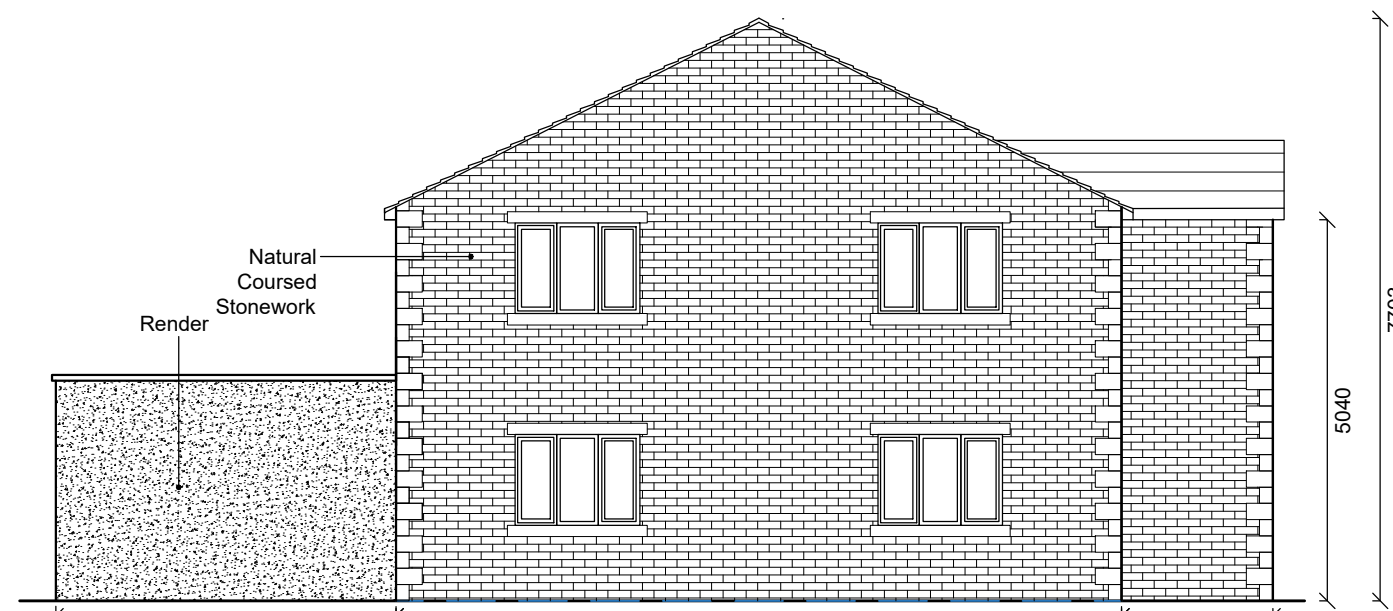

Side Elevation



Rear Elevation

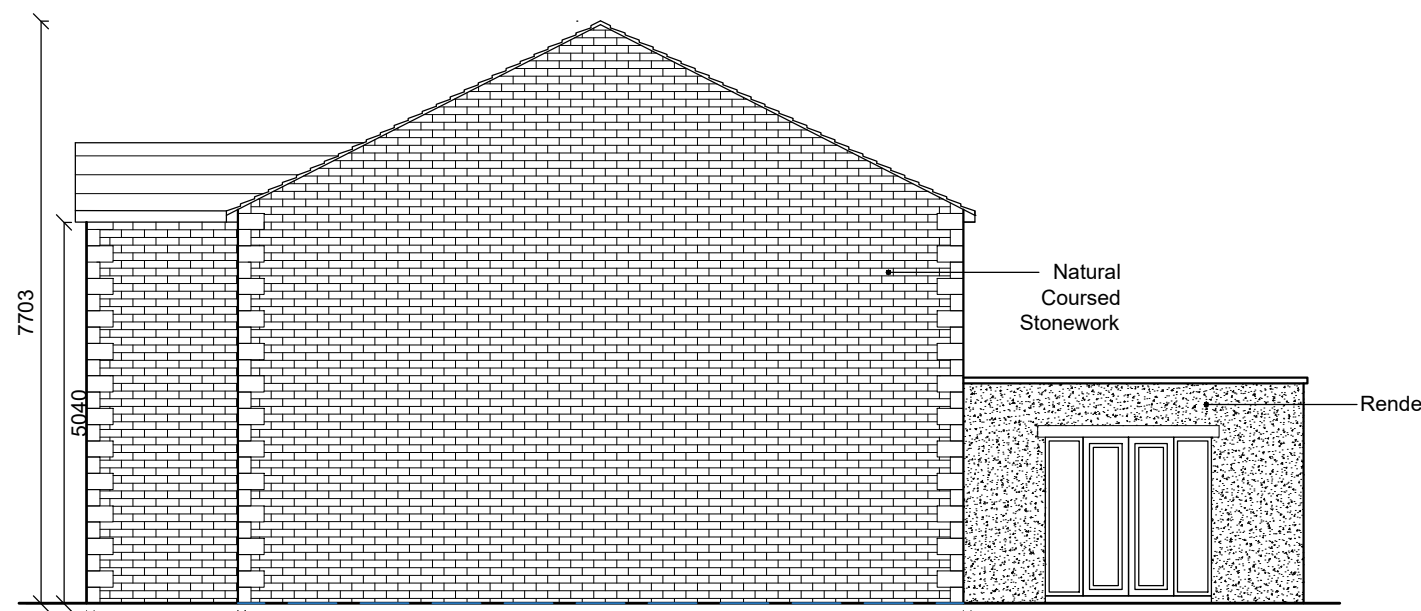

Side Elevation

Notes:

All work is to be carried out to the latest current British standards Codes of Practice and recognised working practices.

All work and materials should comply with Health and Safety legislation and to be approved by the Local Authority Planning / Building Control Officer.

All dimensions are in millimetres unless where explicitly shown otherwise.

The contractor should check and clarify all dimensions as work proceeds and notify the design team of any discrepancies.

Do not scale off the drawings, if in doubt ask.

Avalon Chartered Town Planning are not liable for work undertaken prior to Full Planning Consent and/or Building Regulations Approval



Avalon RTPI

Chartered Town Planning

Town Planning - Architectural Design - Building Regulations - Surveying

2 Reedley Business Centre, Redman Road, Burnley, Lancashire, BB10 2TY

Phone: 01282 834834

Email: brian@avalontownplanning.co.uk

darrell@avalontownplanning.co.uk

alex@avalontownplanning.co.uk

PROPOSED PLANS - DWELLING

Site: Cherry Fold Farm
Rossendale Road
Burnley
BB11 5DE

Client: Mr Williams

Date: 14.12.21

Scale: 1:100 @ A2

Project No: WILL/02 Dwg 07

Drawn: BS

Amendments:

--	--	--	--	--	--	--