




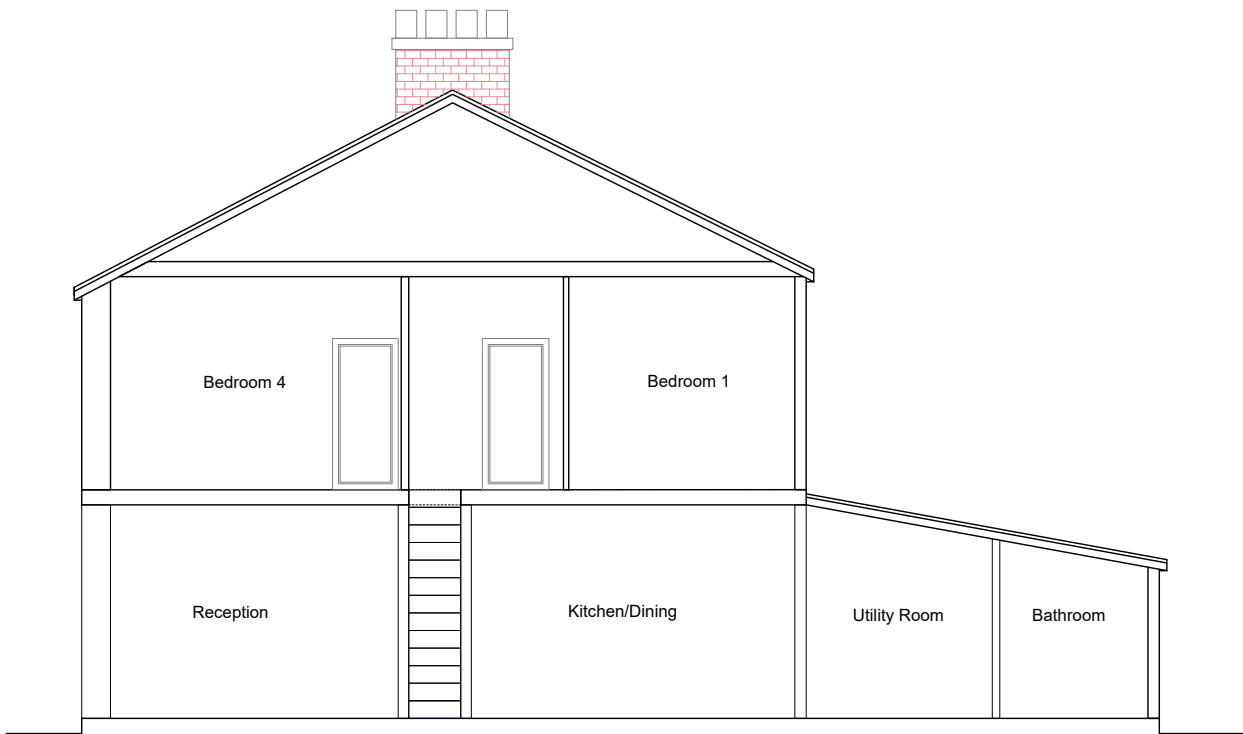


Proposed Section AA'

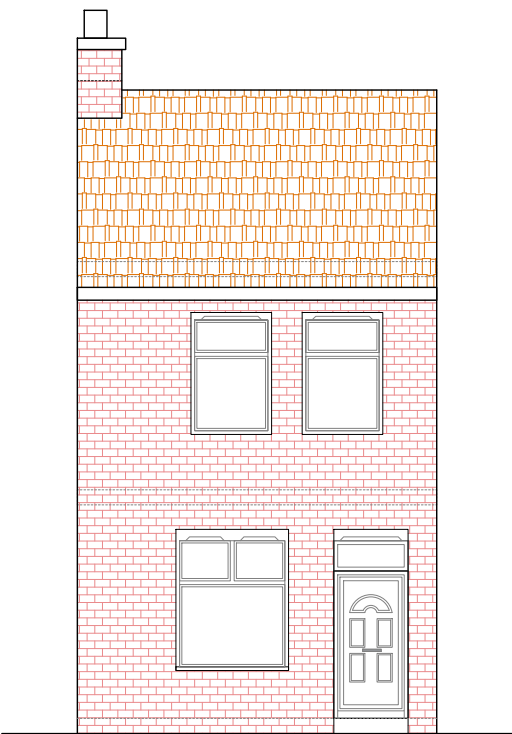


Proposed Front Elevation

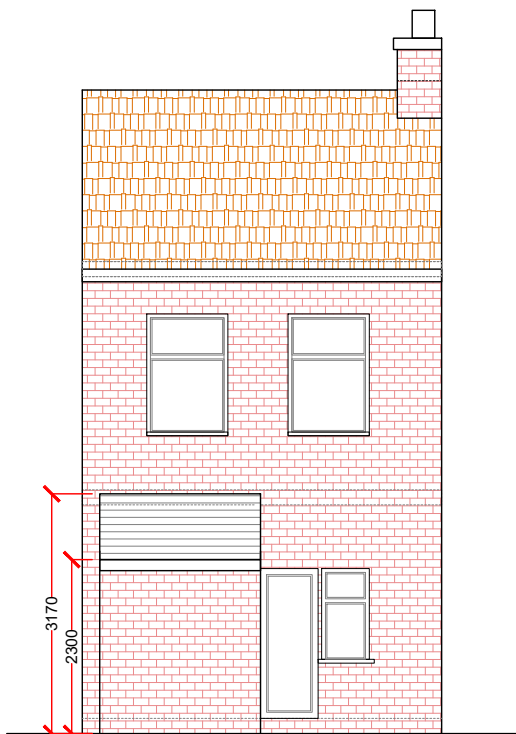

Proposed Rear Elevation

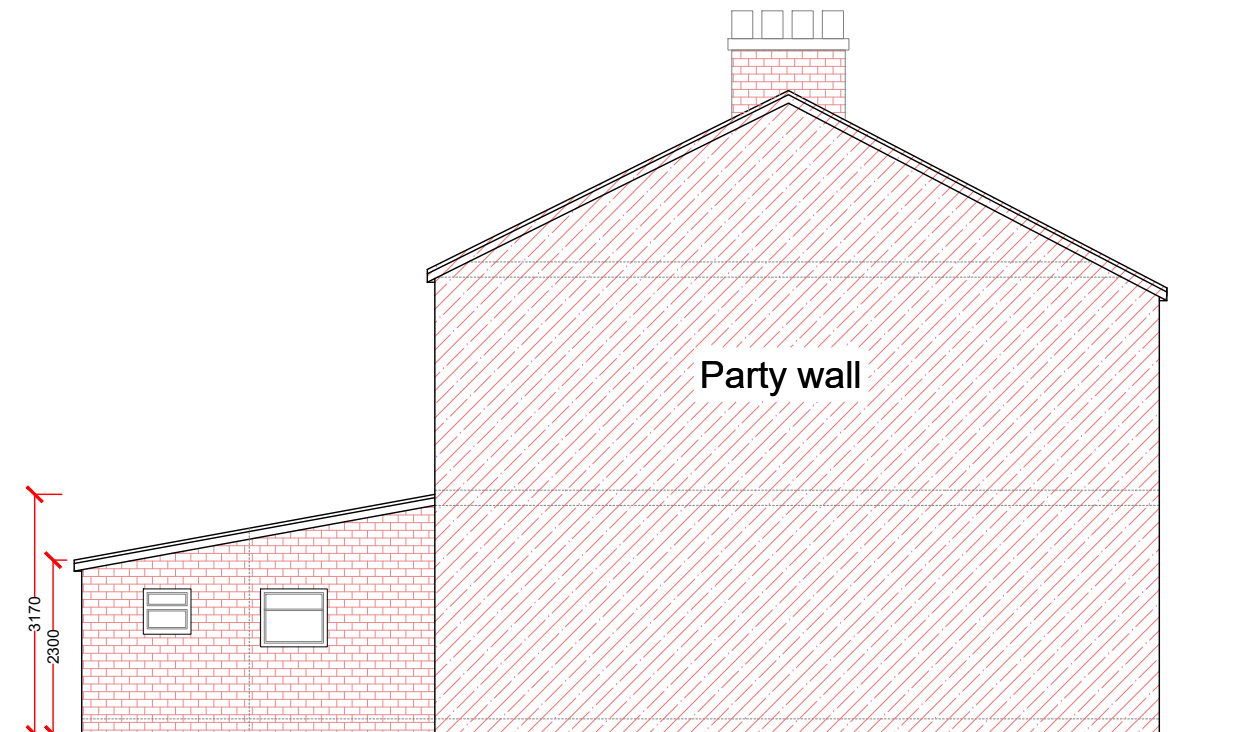


Proposed Left Elevation

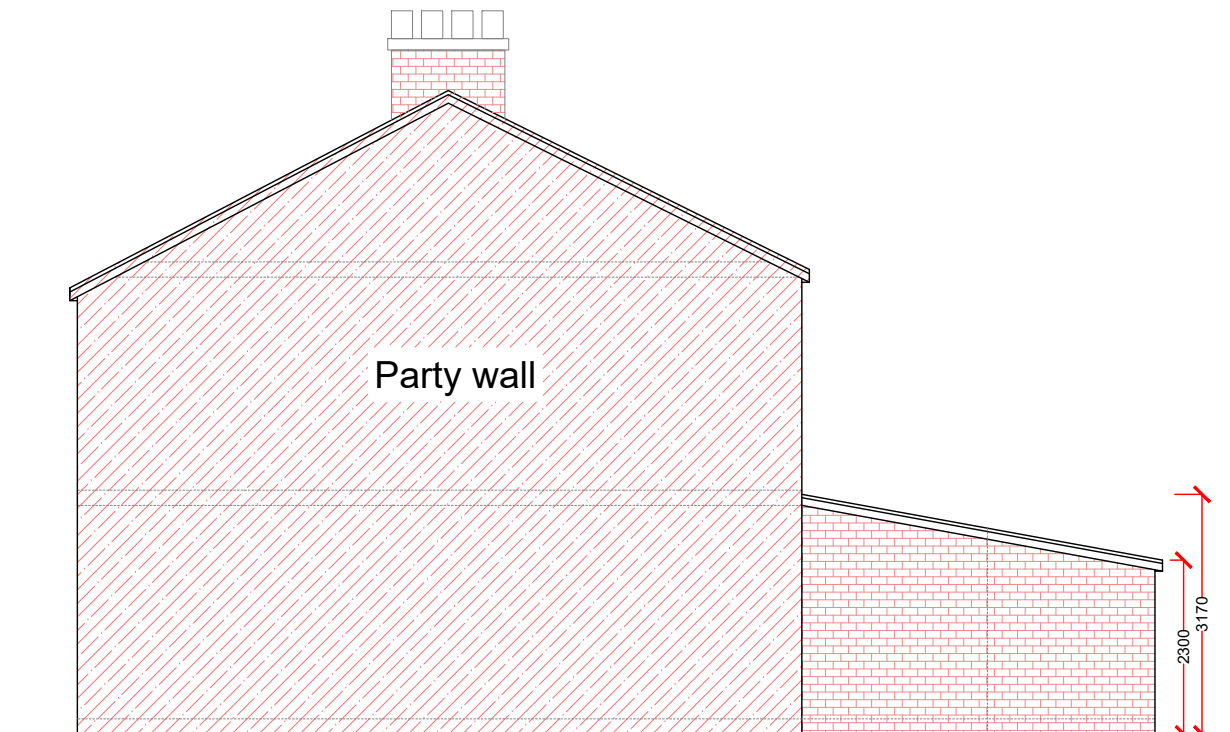

Proposed Right Elevation

M 1:100

 

DRAWING STATUS:

PLANNING

DISCLAIMER:

Drawing to be read in conjunction with all other relevant documentation.
All written dimensions to be checked on the site before work commences. Discrepancies, where identified, must be reported to the designer.

The drawing is the property of KPCL LTD Architecture and must not be reproduced or used in conjunction with any unauthorized person either wholly or in part without valid consent.

PLANNING APPLICATION

0			Jl
Rev.	Date	Drawn By	Checked By

KPCL ARCHITECTURE
Email: info@kpclgroup.com
Tele: 02075 365 536
Mob: 07715 527 411

PROJECT:
80 Dall St, Burnley BB11 3LF

CLIENT:
Zara Hossain

DRAWN: BD DATE: 07/04/2022

SHEET SIZE: A3 SCALE: 1:100 @ A3

PROJECT NO: 80/2022 DRAWING NO. PL04 REV. 01