


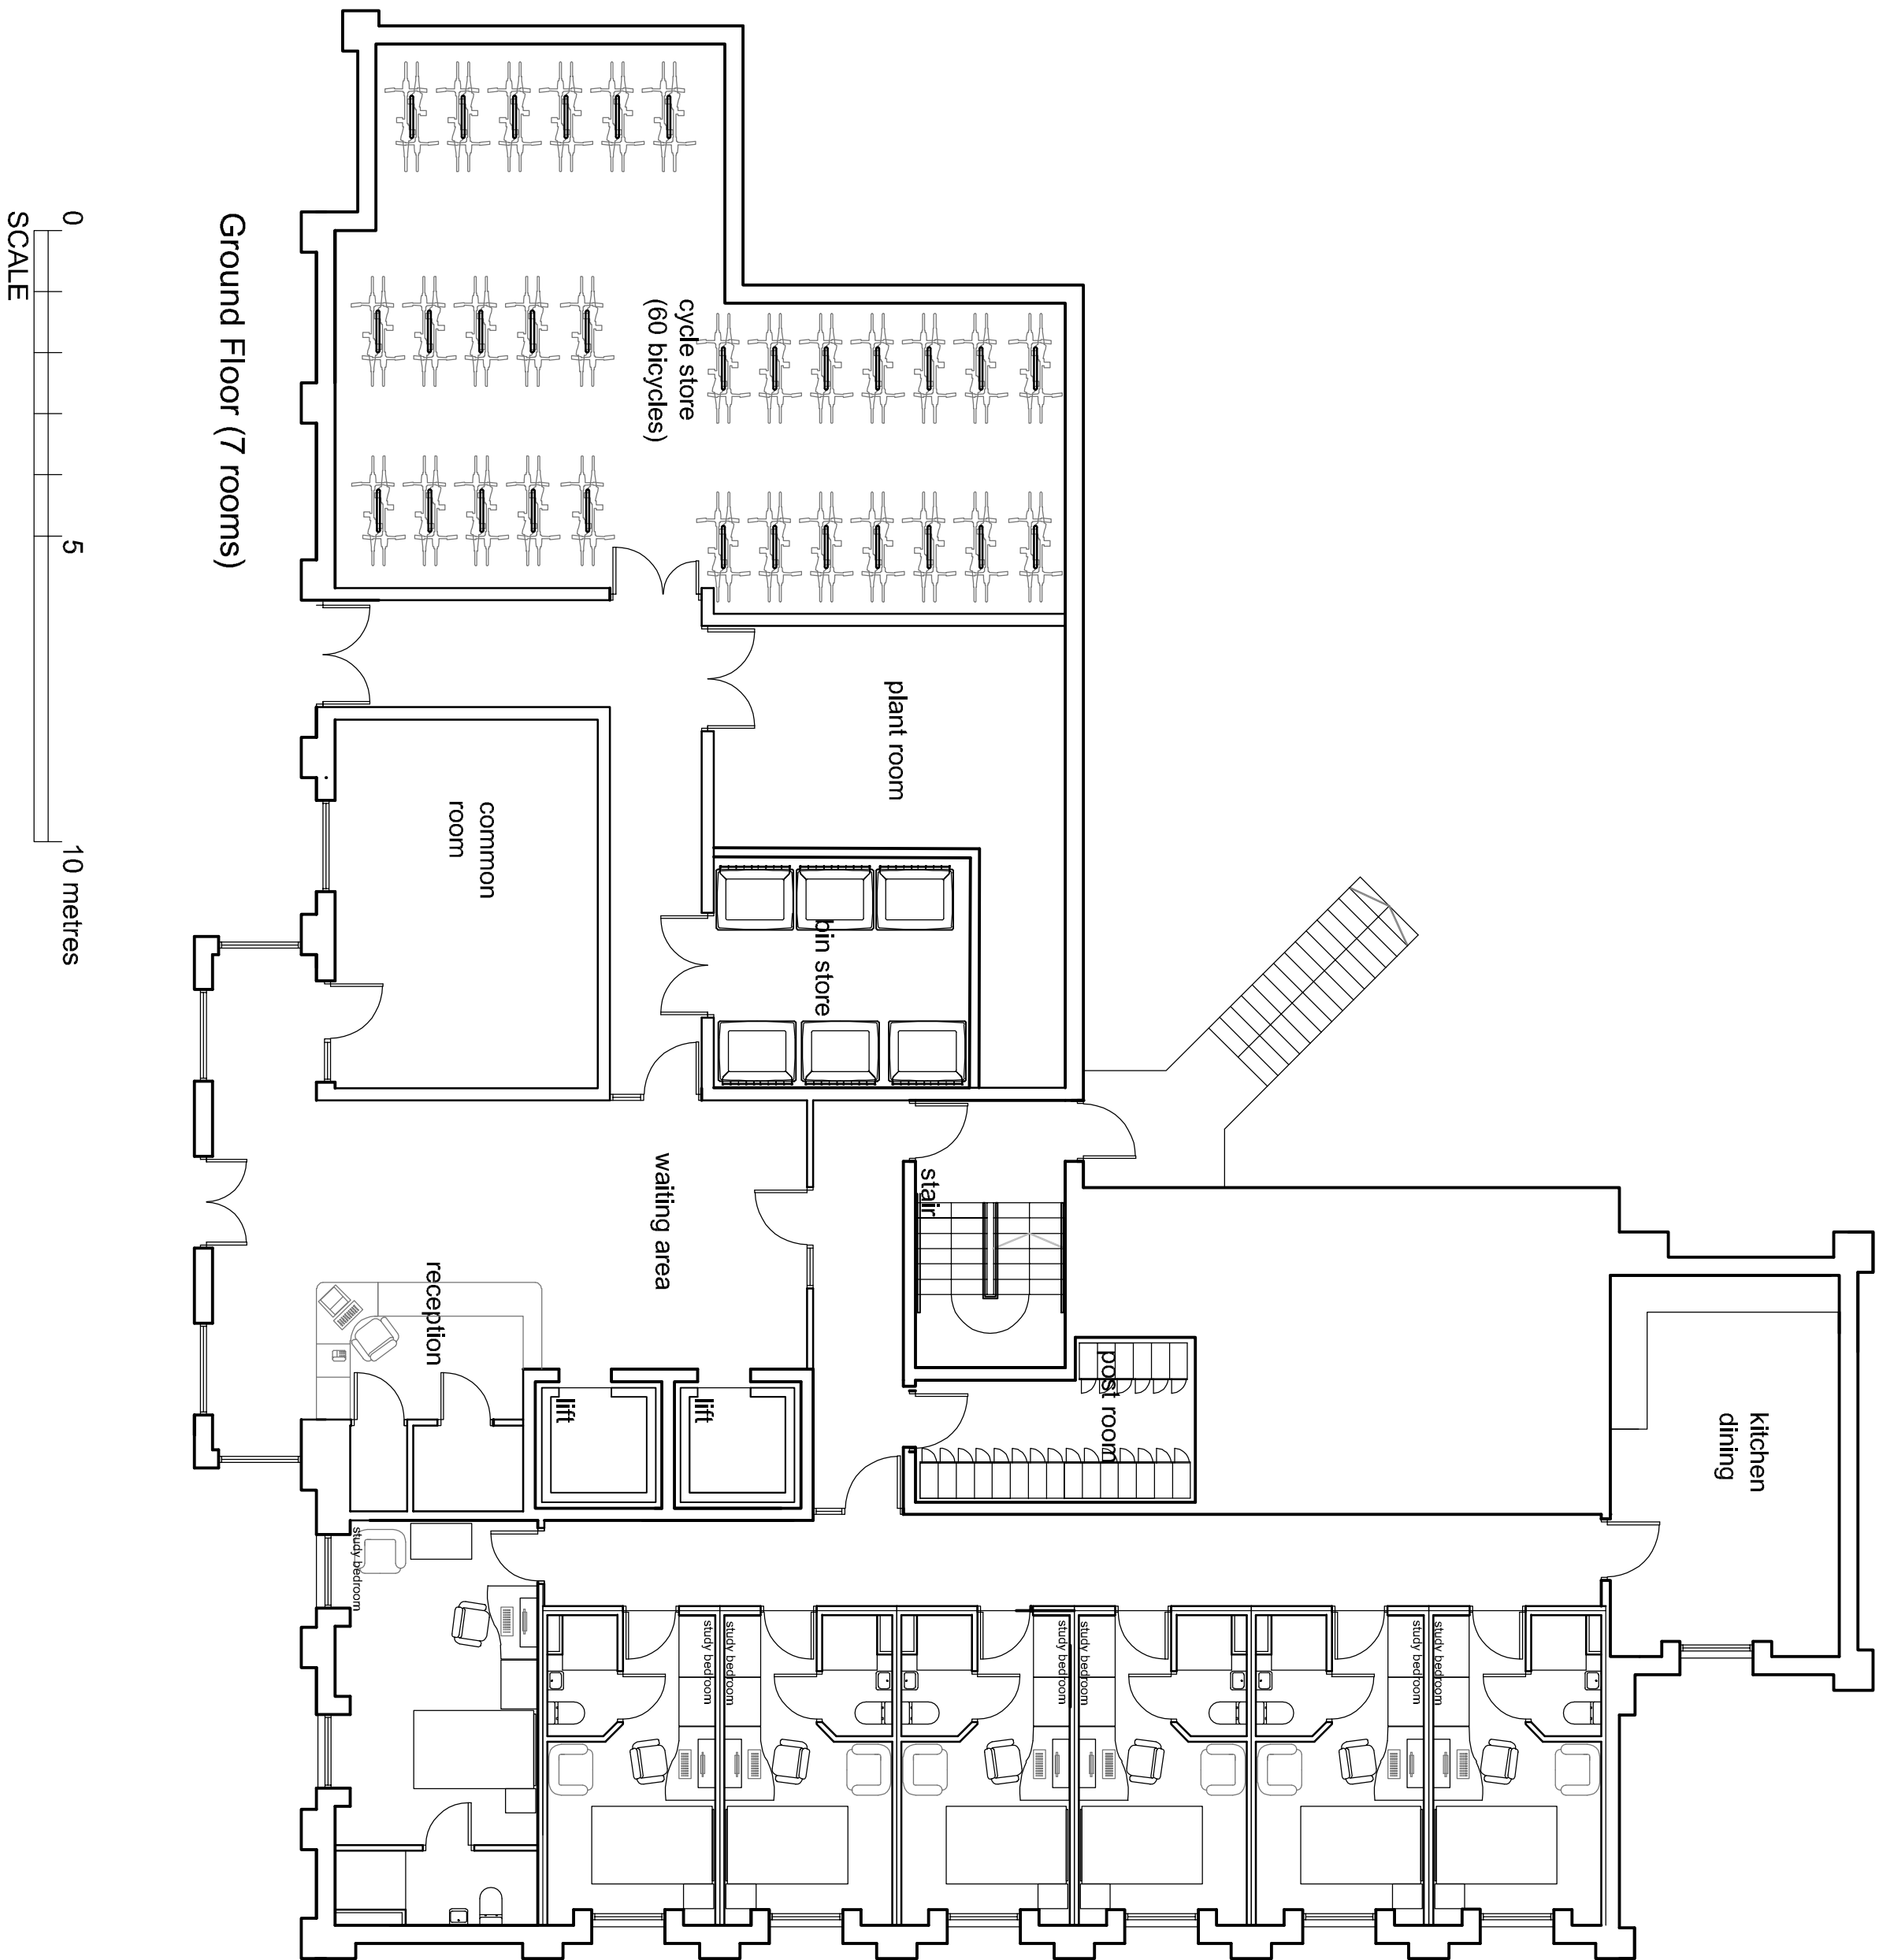

client	
R Wrigley esq.	
project	
Proposed Student Accommodation Stanhope Street, Burnley, Lancashire BB12 0EN	
title	
Floor Plans Block 1 (62 beds) 1 of 2	
drawing number	revision
3437:26	D
scale	date
1:100 A1	May 25
drawn by	status