
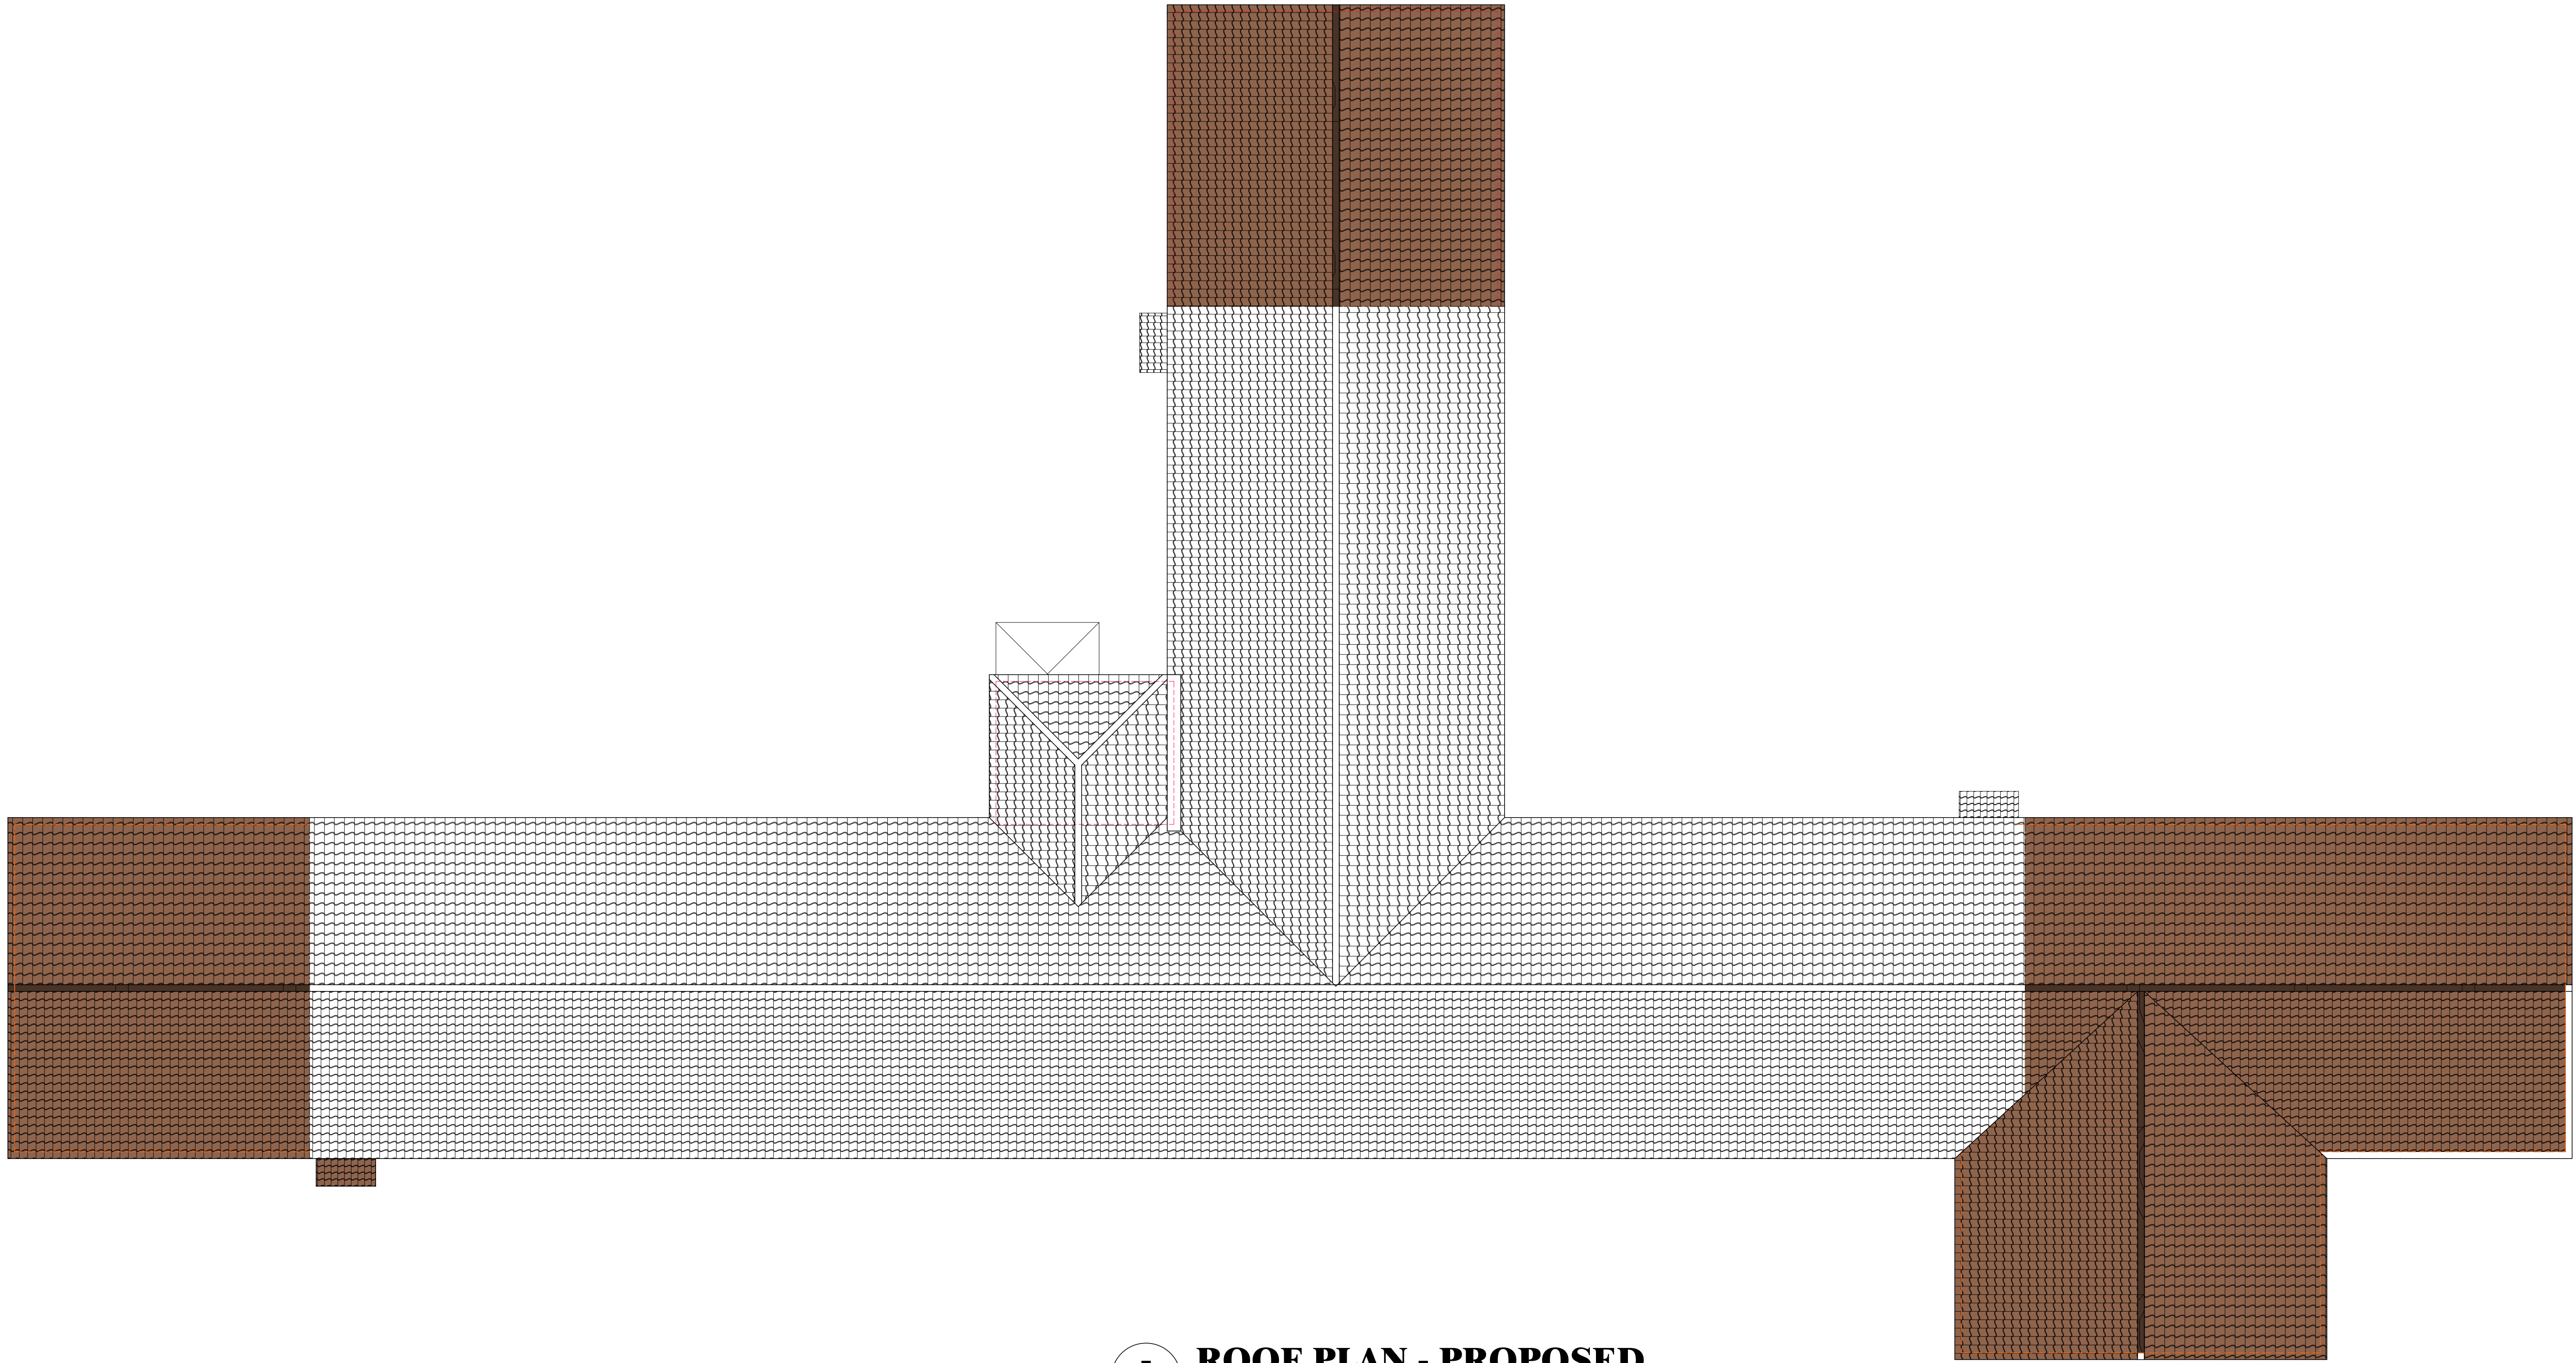
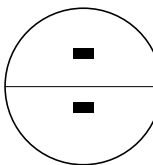


 

 **ROOF PLAN - PROPOSED**
SCALE 1:100

LEGEND

-  NEW ROOF TILES
 EXISTING ROOF TILES

MATERIALS

- ROOF: CONCRETE ROOF TILES TO MATCH EXISTING
WALL: FACING BRICKS TO MATCH EXISTING
WINDOWS: UPVC 'A' RATED DOUBLE GLAZED WINDOWS TO MATCH EXISTING
DOORS: UPVC 'A' RATED DOUBLE GLAZED DOORS TO MATCH EXISTING
RAIN WATER GOODS: UPVC GUTTER, RWP, FASCIA BOARD AND SOFFIT BOARD



MR BIJU MATHEW

Job Title
PROPOSED EXTENSION
WORDSWORTH HOUSE CARE HOME
WORDSWORTH STREET, BB12 7JX

Drawing Title
PROPOSAL
ROOF PLAN

Scale
1:100 on A0

Date
JAN 2025

Drawn By
RMC

Job No	Drawing NO	Rev.
0125-02	122	-

© MEKKARA Architectural Consultants - THIS DRAWING AND DESIGN REMAINS THE COPYRIGHT AND INTELLECTUAL PROPERTY OF MEKKARA Architectural Consultants. SHALL NOT BE COPIED OR REPRODUCED IN ANY FORMAT WITHOUT APPROVAL.

