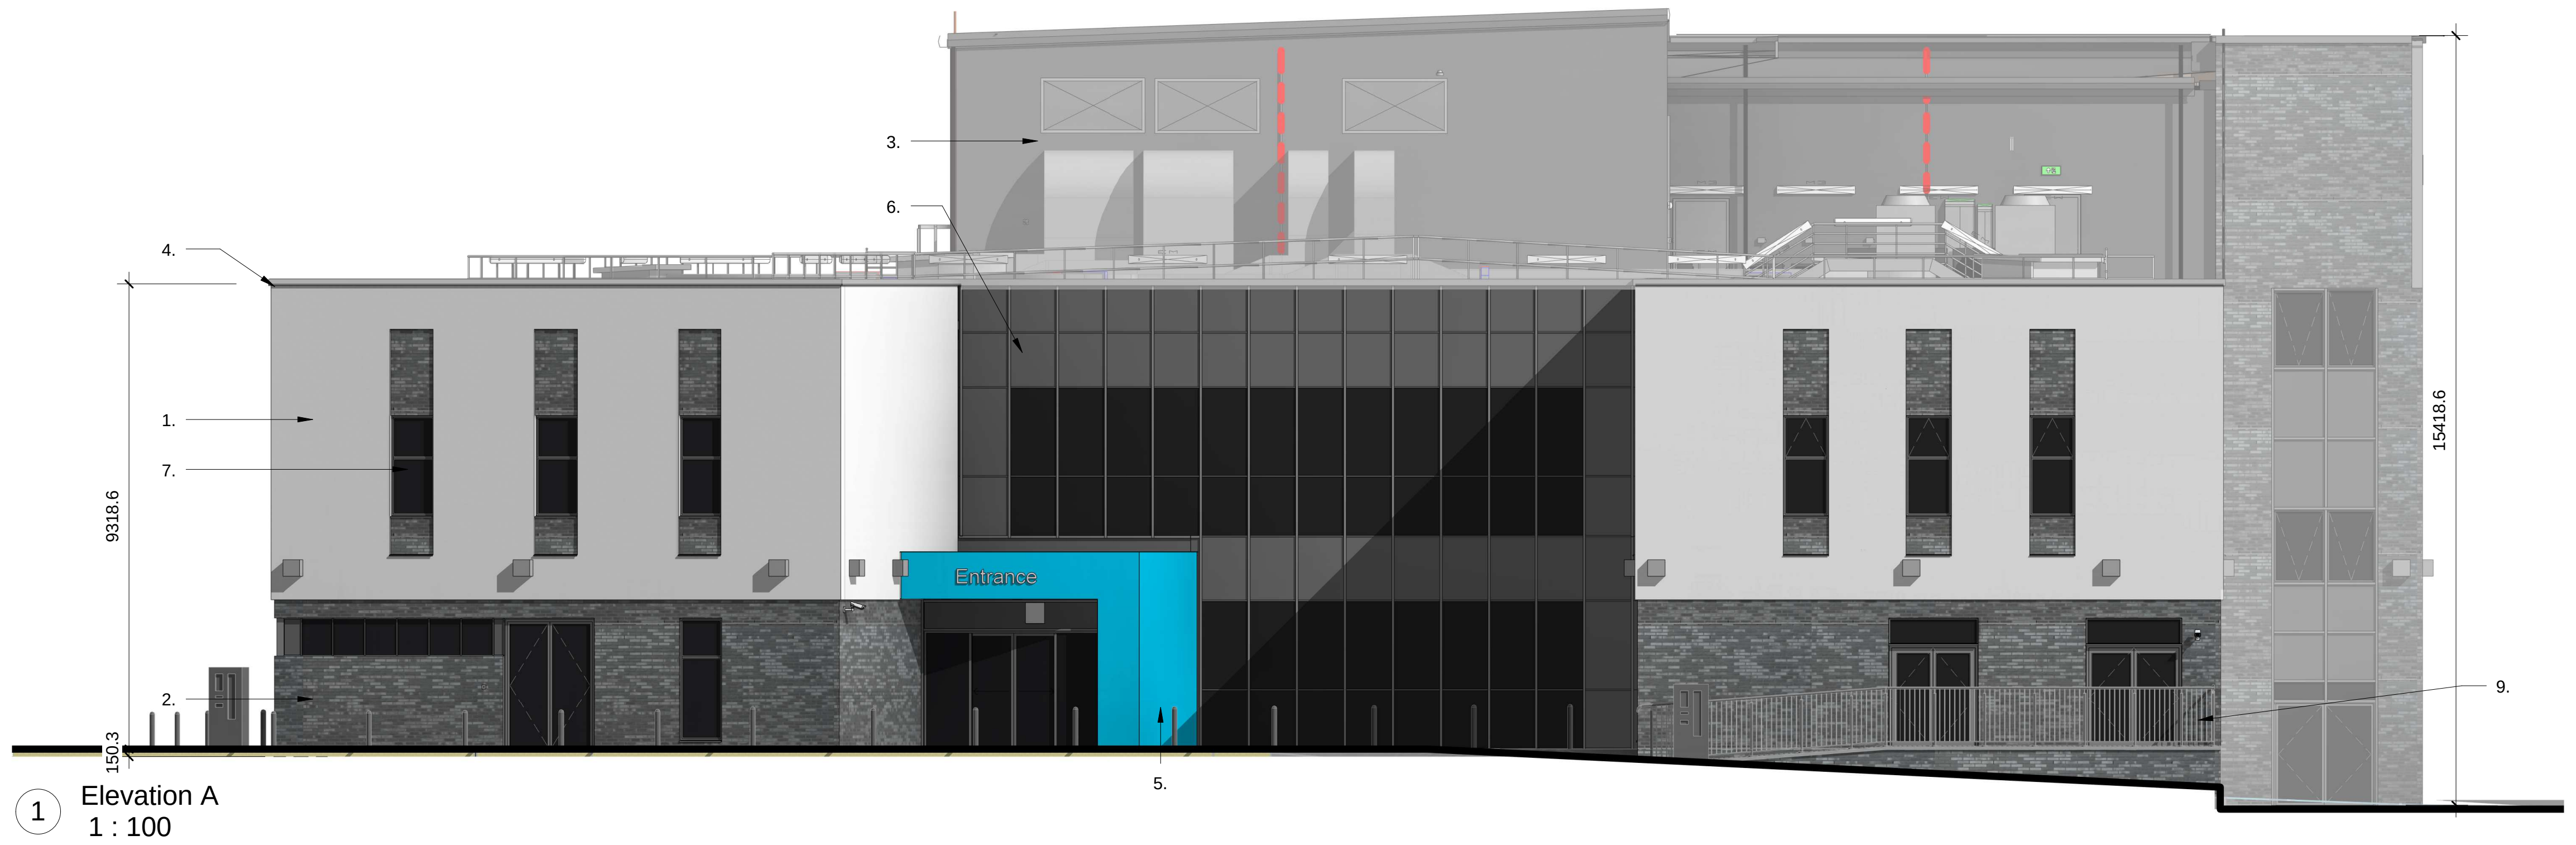

① Elevation A
1 : 100

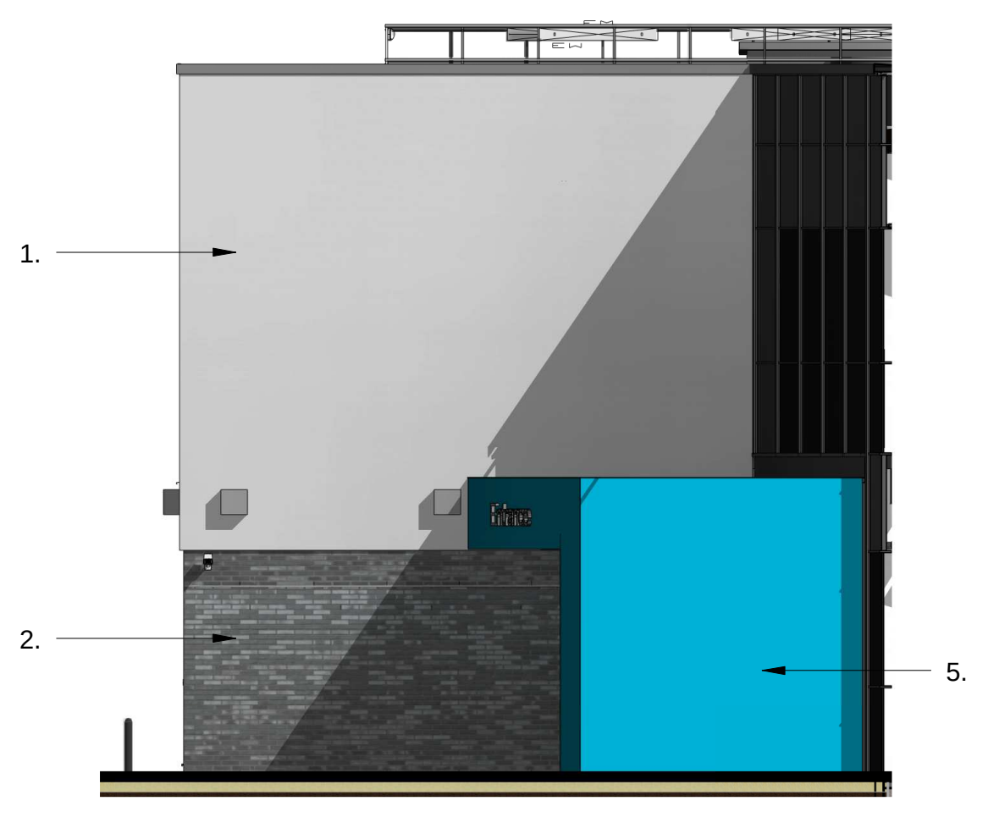

⑤ Elevation E
1 : 100

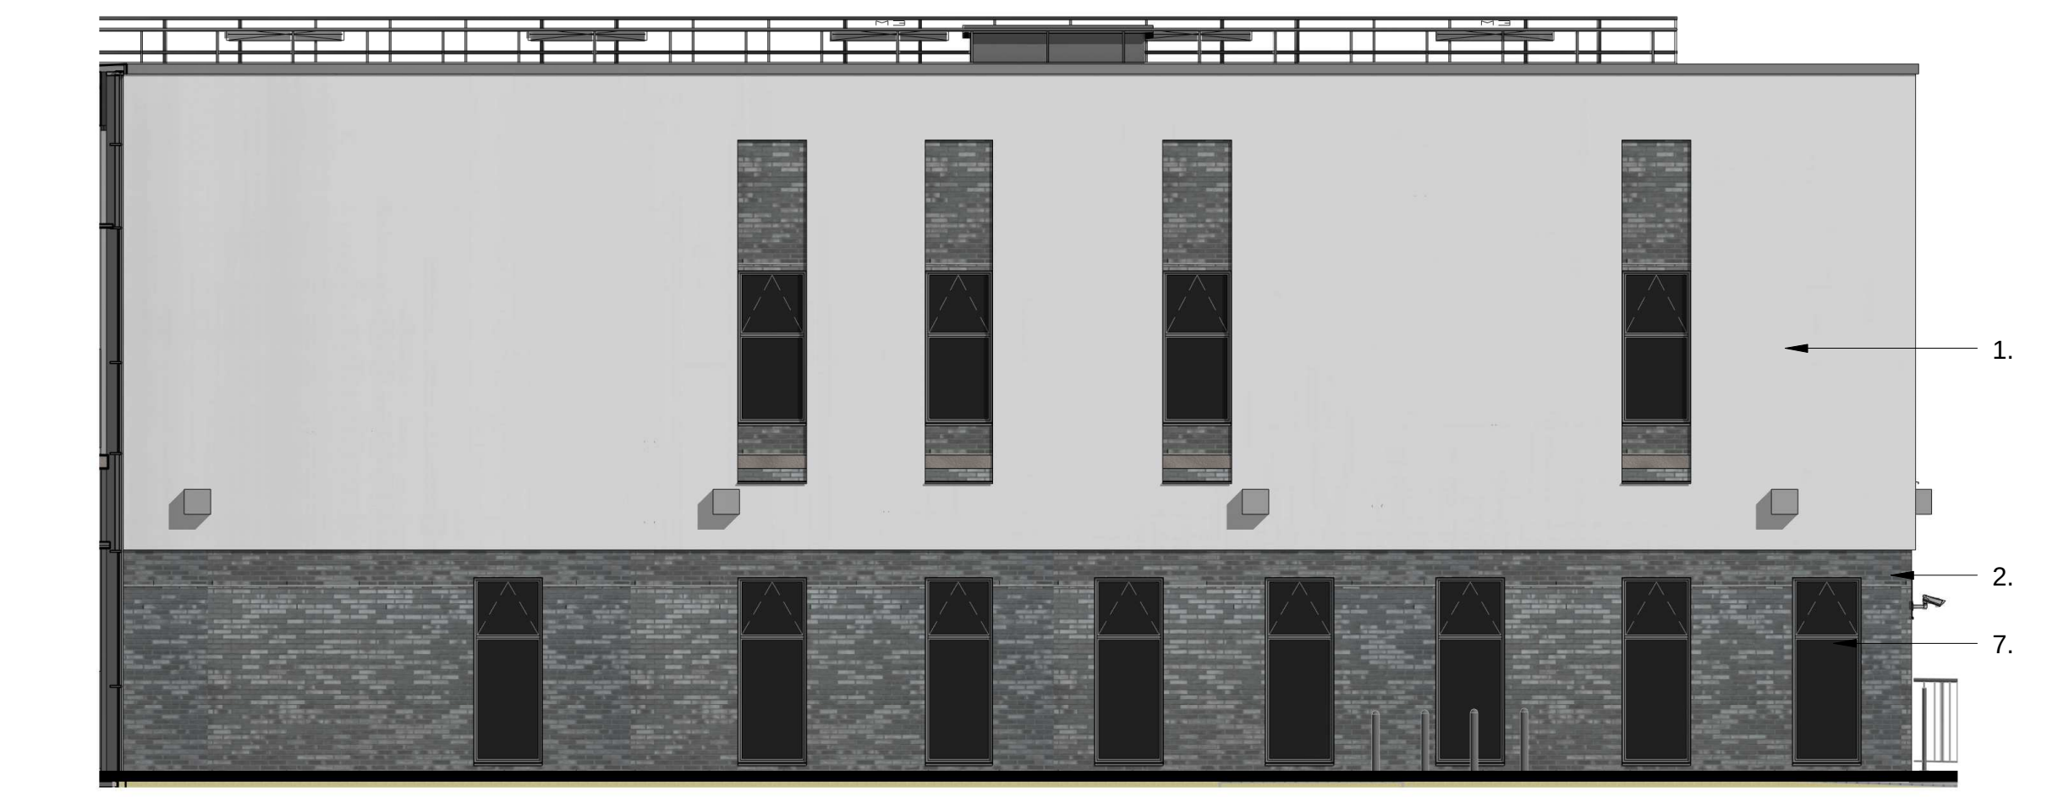

⑥ Elevation F
1 : 100

② Elevation B
1 : 100

③ Elevation C
1 : 100

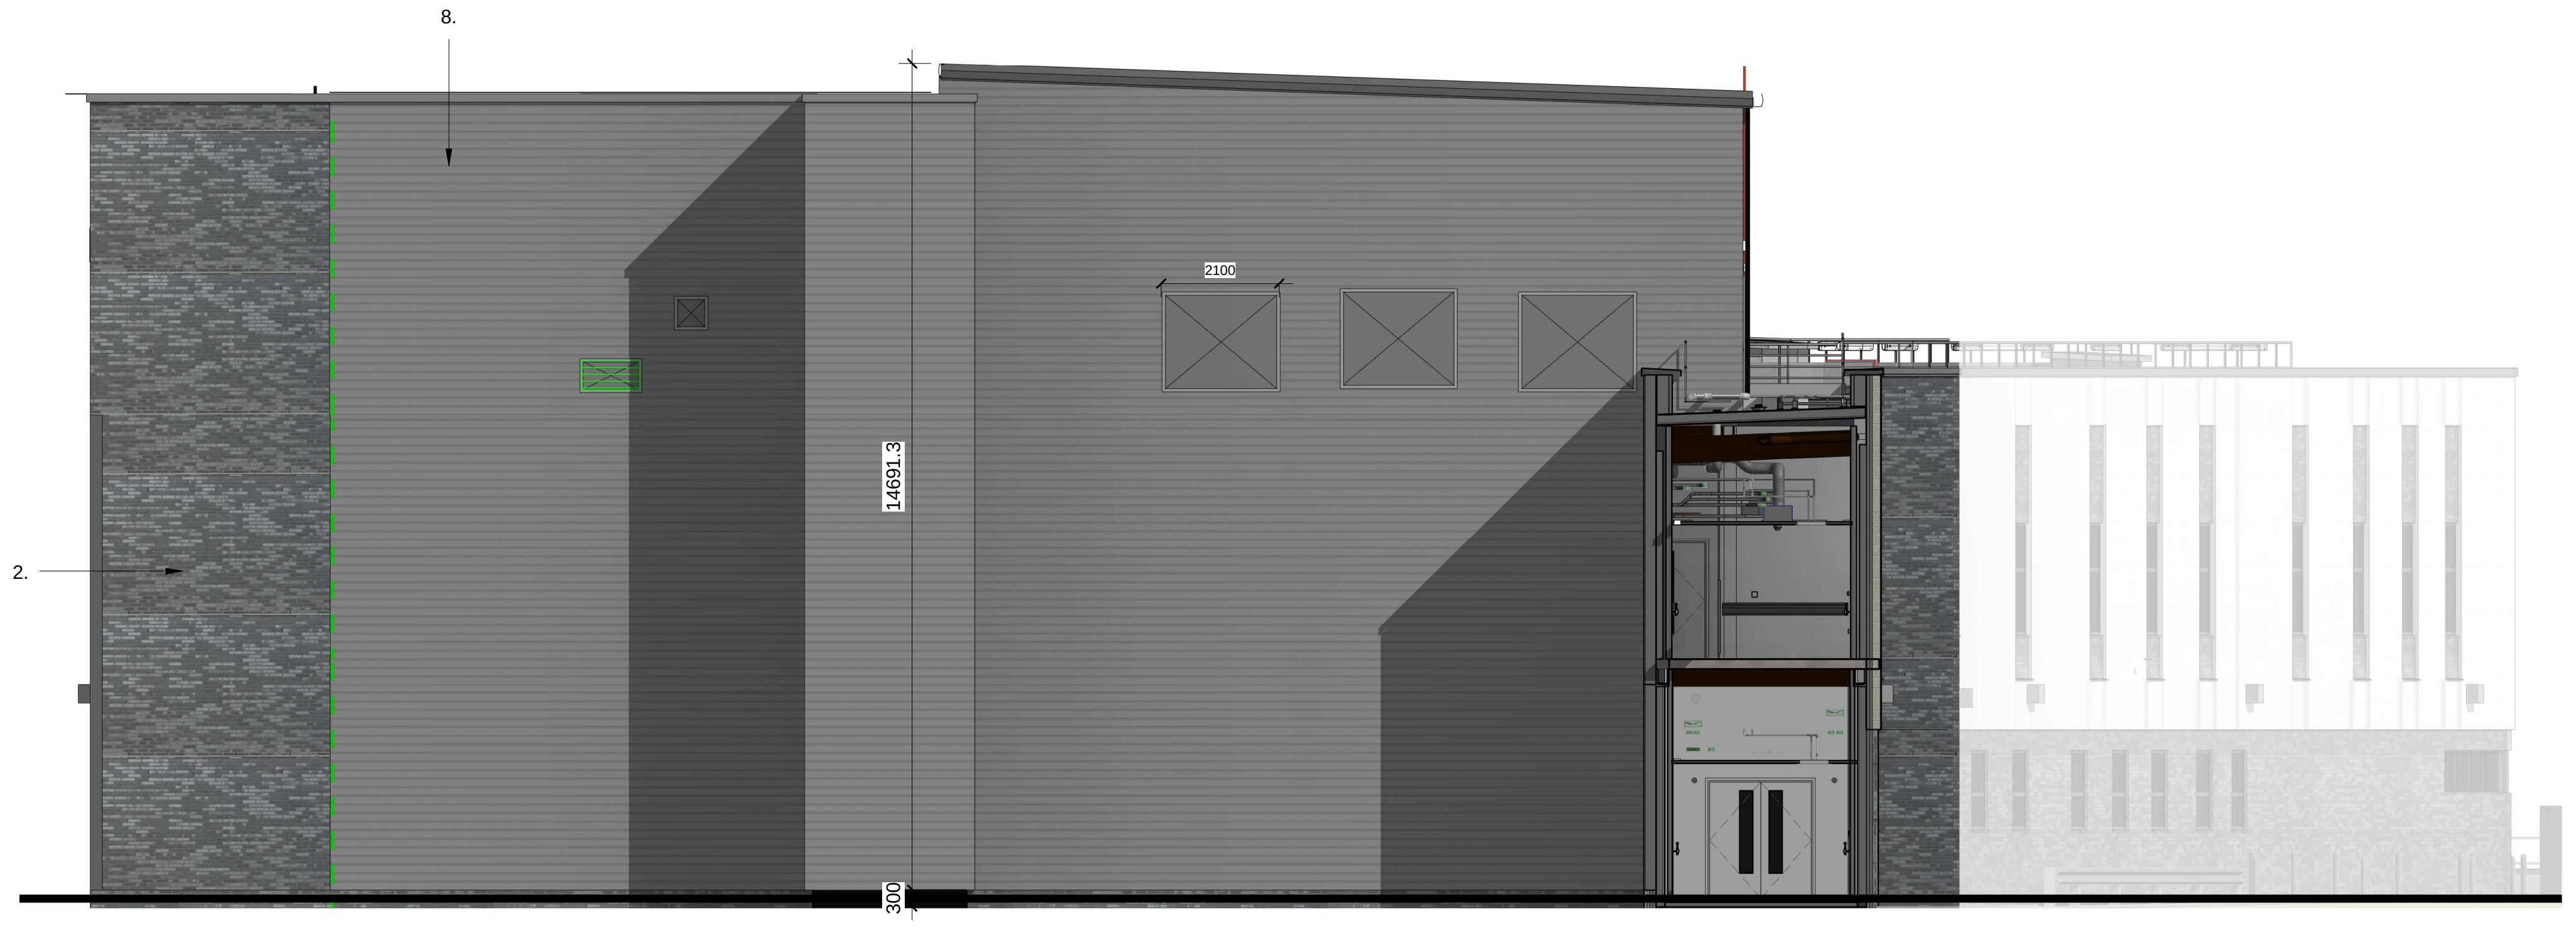

④ Elevation D
1 : 100

PROPOSED MATERIALS:

1. Through colour render on blockwork.
Colour: White
2. External facing brick
Ibstock: Royston
3. Composite cladding board to external plant room
4. Aluminium capping and cills
Colour RAL: 7016
5. Rainscreen 'secret fix' cladding system
Colour: Teal
6. Curtain wall system. Glazed and solid glass panels to suit frame. Colour RAL: 7016
7. Aluminium windows
Frame Colour RAL:7016
8. Metal profiled sheet cladding
9. New stainless steel handrail

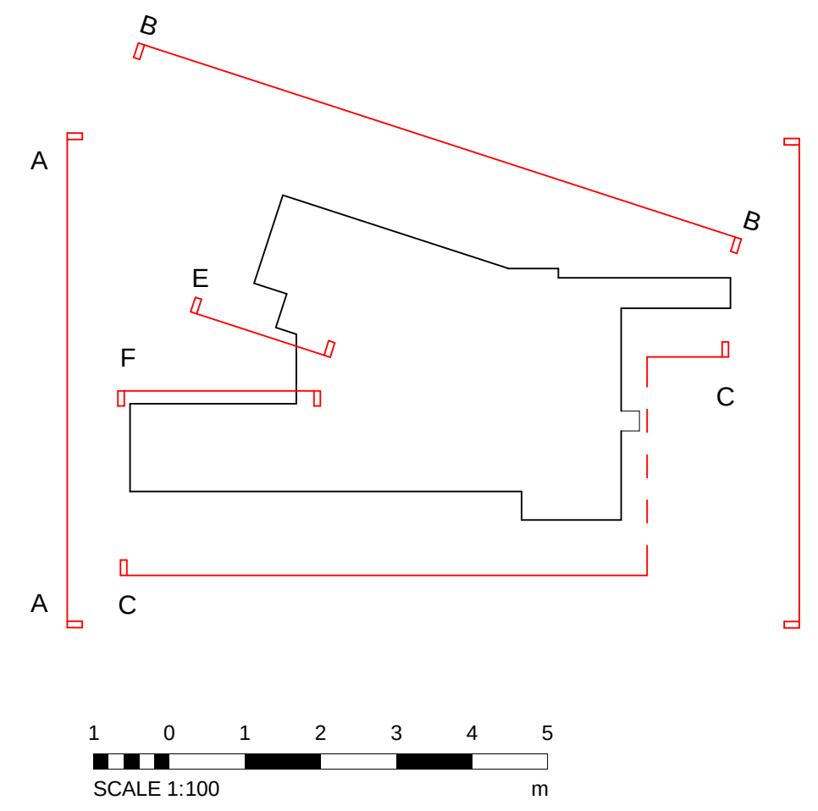

KEY PLAN

RESIDUAL HAZARD	SUGGESTED CONTROL MEASURES

In addition to the hazard/risks normally associated with the types of work detailed on this drawing take note of the CONSTRUCTION, MAINTENANCE and DEMOLITION risks. It is assumed that all works on this drawing will be carried out by a competent contractor working, where appropriate, to an appropriate method statement.

SAFETY HEALTH AND ENVIRONMENT INFORMATION BOX

NOTES & MODEL REFERENCE FILES:

1. THIS DRAWING (OR ANY PART THEREOF) MAY NOT BE COPIED, TRANSMITTED OR DISCLOSED TO ANY THIRD PARTY OR UNAUTHORISED PERSON WITHOUT THE PRIOR WRITTEN PERMISSION OF GILLING DOD ARCHITECTS.

THIS DRAWING IS TO BE READ IN CONJUNCTION WITH ALL OTHER RELEVANT DRAWINGS PREPARED BY CONSULTANTS AND SUB-CONTRACTORS.

DO NOT SCALE FROM THIS DRAWING. WORK ONLY TO PRINTED DIMENSIONS.

REPORT ANY DISCREPANCIES TO THE ARCHITECT OR REPRESENTATIVES THEREOF.

© ALL RIGHTS RESERVED. NO PART OF THIS DRAWING MAY BE REPRODUCED OR TRANSMITTED IN ANY FORM OR BY ANY MEANS WITHOUT THE WRITTEN PERMISSIONS OF THE COPYRIGHT HOLDER

ONCE PRINTED AND DISTRIBUTED THIS DOCUMENT IS ASSUMED UNCONTROLLED

2. This drawing contains follwing model files:

REV	REVISION NOTES	DATE
P06	Planning Issue -Variation of Condition	06.11.18
P05	Window Types amended. Issued for information.	03/05/18
P04	Lift relocated to rear elevation. Additional windows	04/04/18
P03	External dimensions added as requested by LPA	26.06.17
P02	PLANNING ISSUE	09.06.17
P01	Elevations issued for client approval	05.06.17

DRAWN BY	CHECKED BY	APPROVED BY	DATE
AG	AR	SK	06.11.18

SCALE @ A0	ISSUING OFFICE	PROJECT NUMBER
As indicated	GDA	8047g

SIGN OFF
☐ A - NO ABEYANCES
☐ B - MINOR ABEYANCES
☐ C - DO NOT USE

SUITABILITY	STATUS
S2	Suitable for Information

gilling dod architects
The Cruck Barn, Duxbury Park, Chorley, Lancashire. PR7 4AT
t: 01257 260070 *f:* 01257 260071

PROJECT
INTEGRATED HEALTH PROJECTS
Burnley General Hospital - Ophthalmology, Outpatients and Maxillofacial

TITLE
Proposed Elevations - Sheet 1 - PLANNING

CLIENT
East Lancashire Hospitals NHS Trust

PROJ-ORG-VOLUME-LEVEL-FILETYPE-ROLE-CLASSIFICATION-NUMBER	REV
BGH-GDA-V94- ZZ-DR-A-05_20-0003	P06

06/11/2018 12:12:55

NOTE THE PROPERTY OF THIS DRAWING AND DESIGN IS VESTED IN *(DESIGNER)* AND MUST NOT BE COPIED OR REPRODUCED IN ANY WAY WITHOUT THEIR WRITTEN CONSENT