



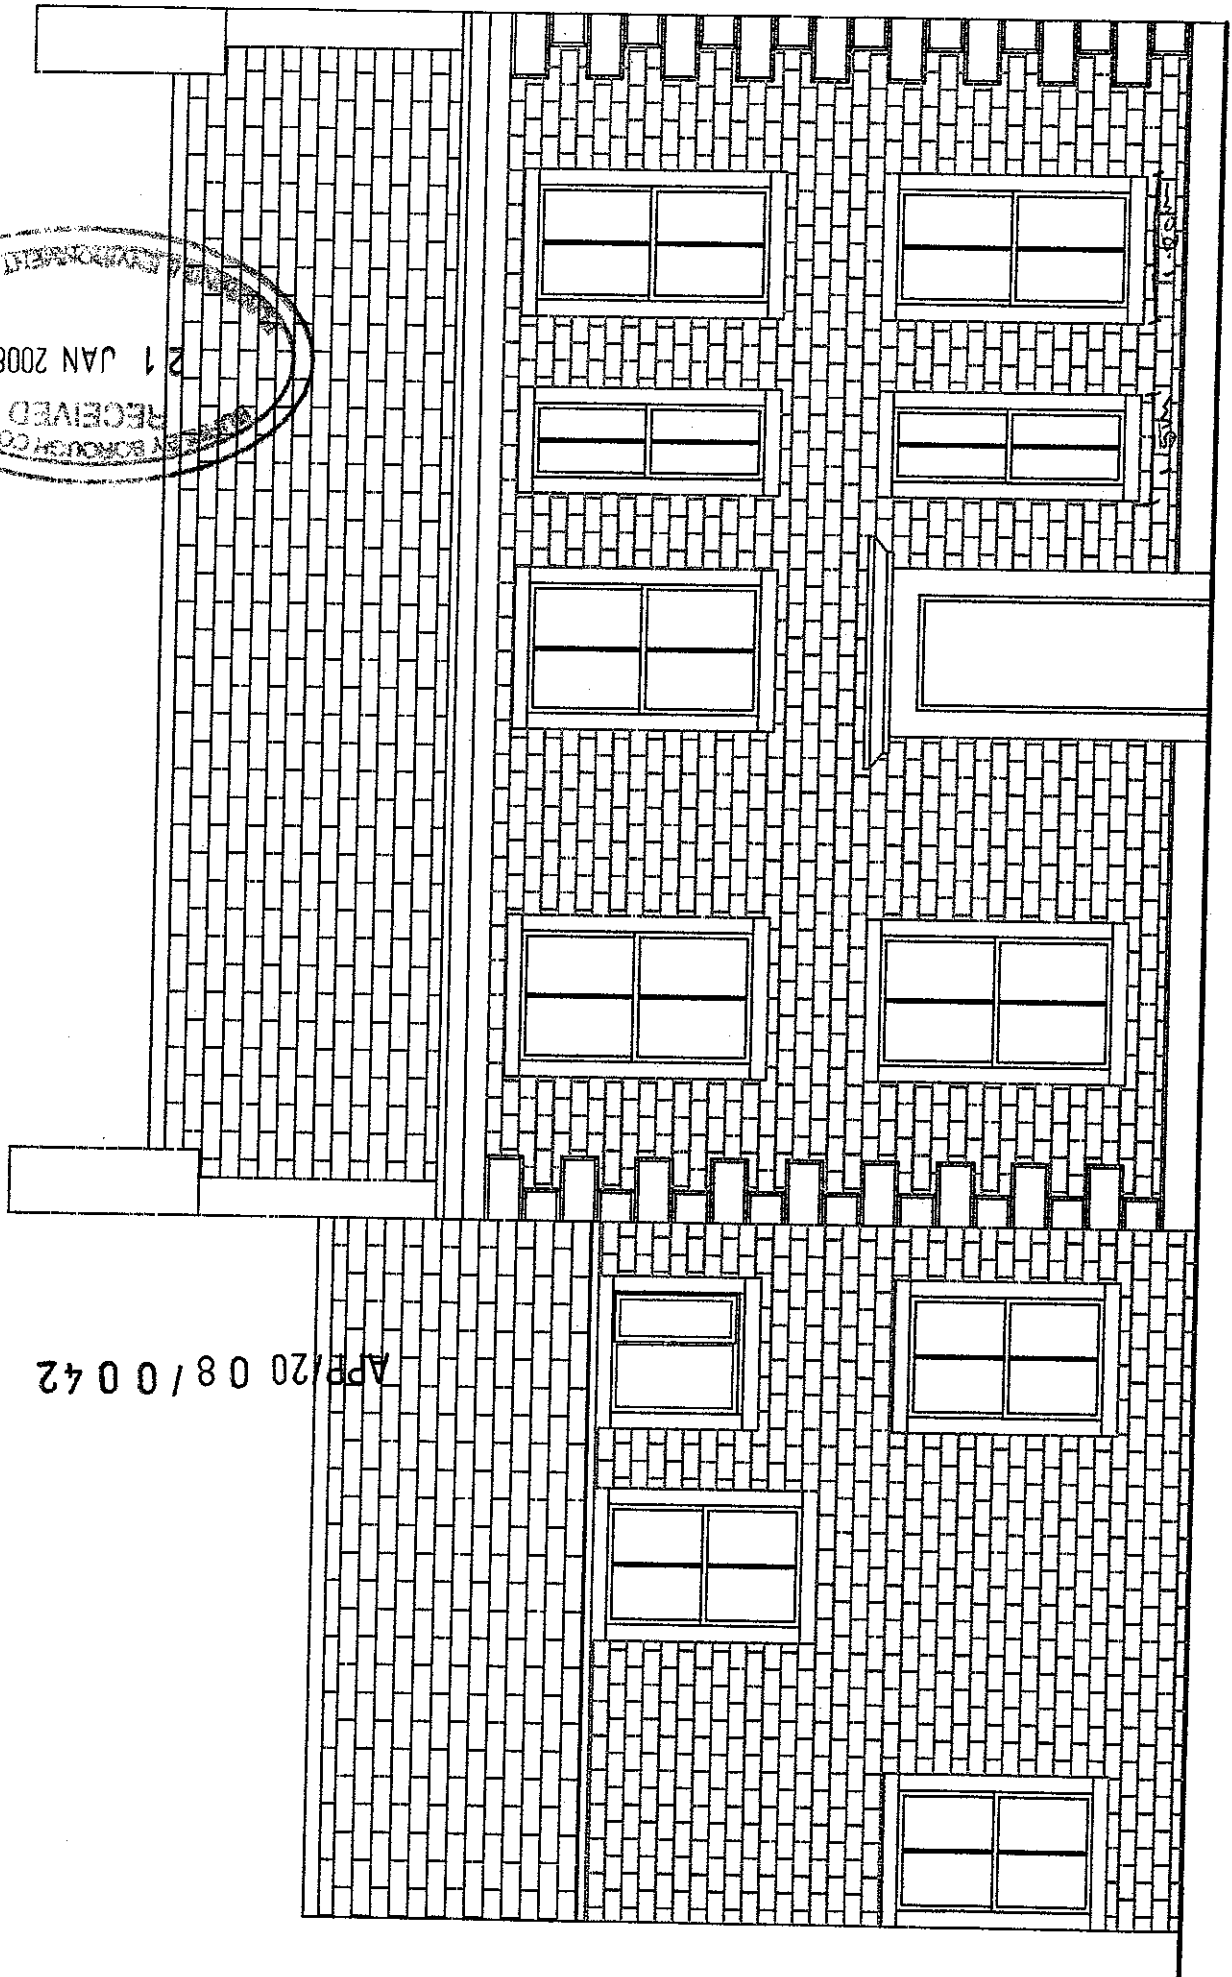

EXISTING FRONT ELEVATION

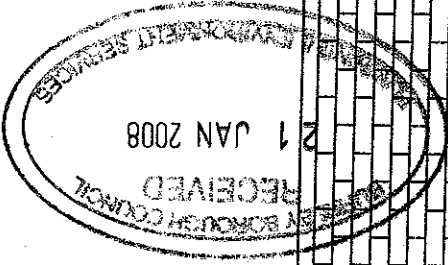

APR/20 08/0042