
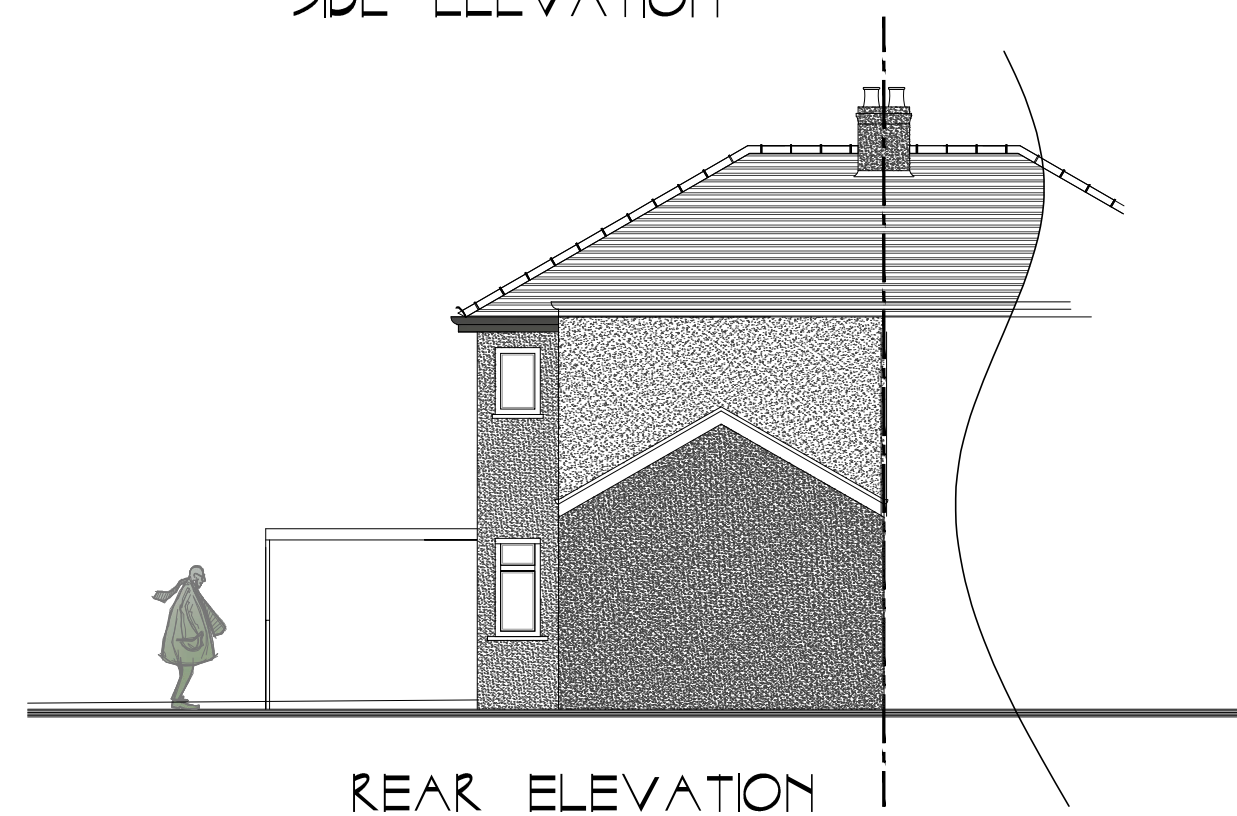
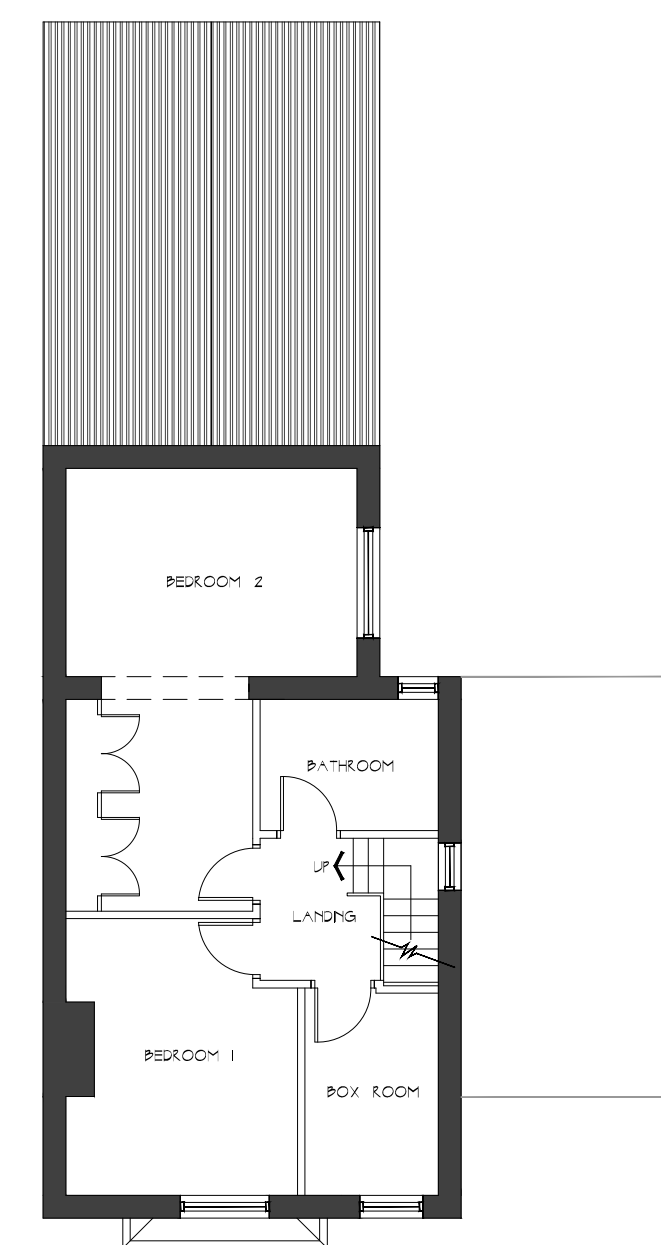
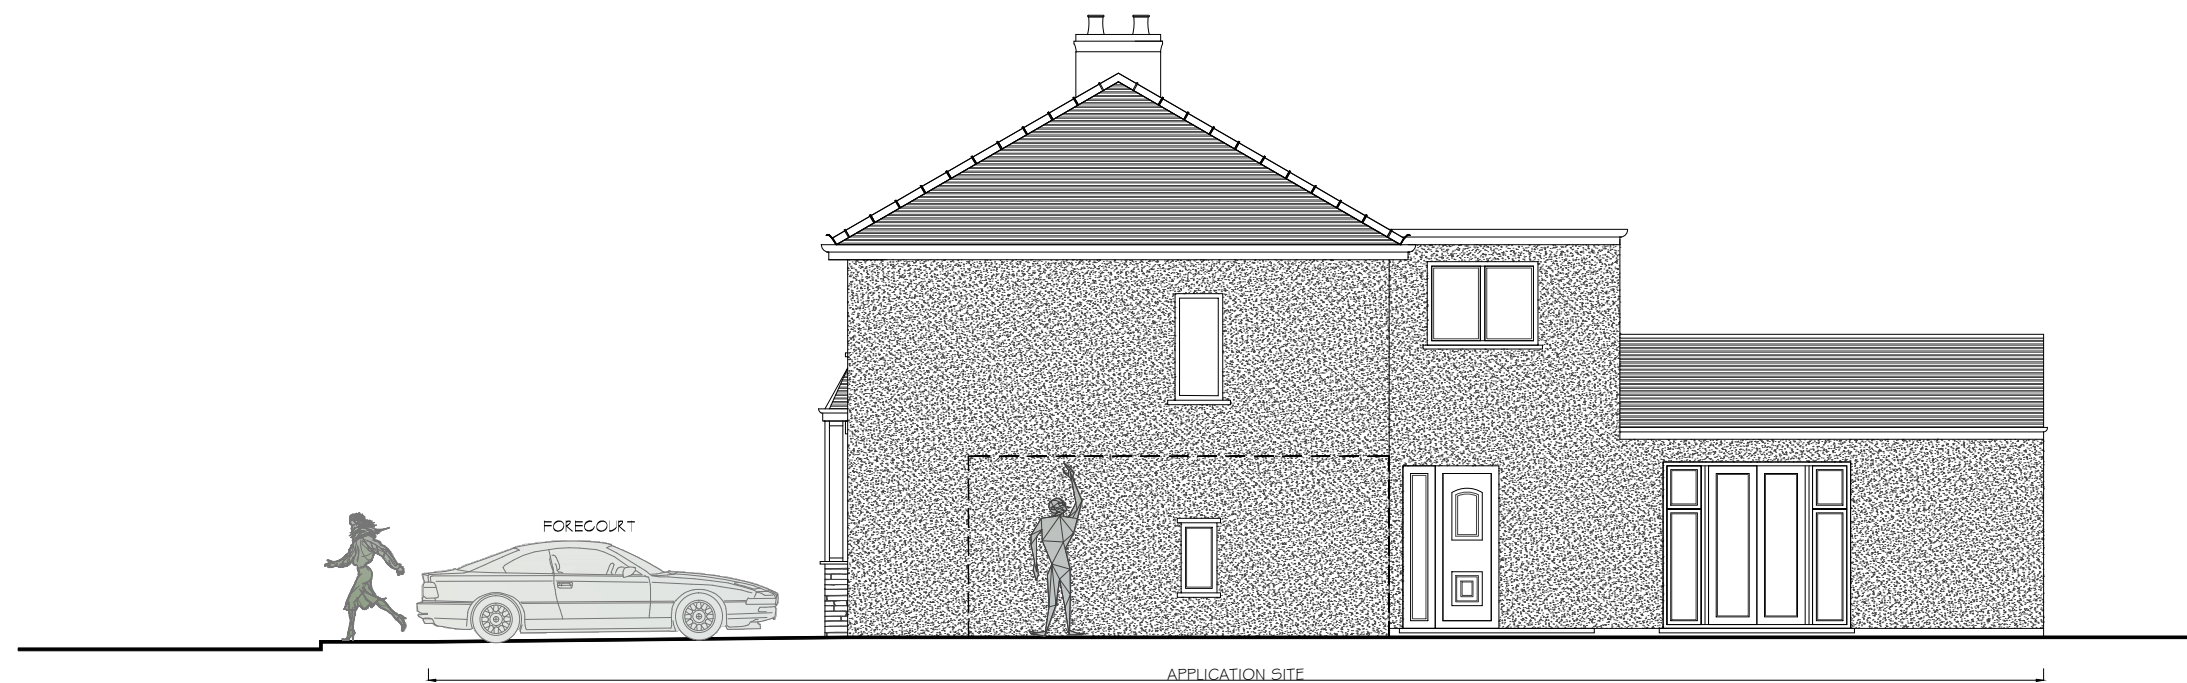


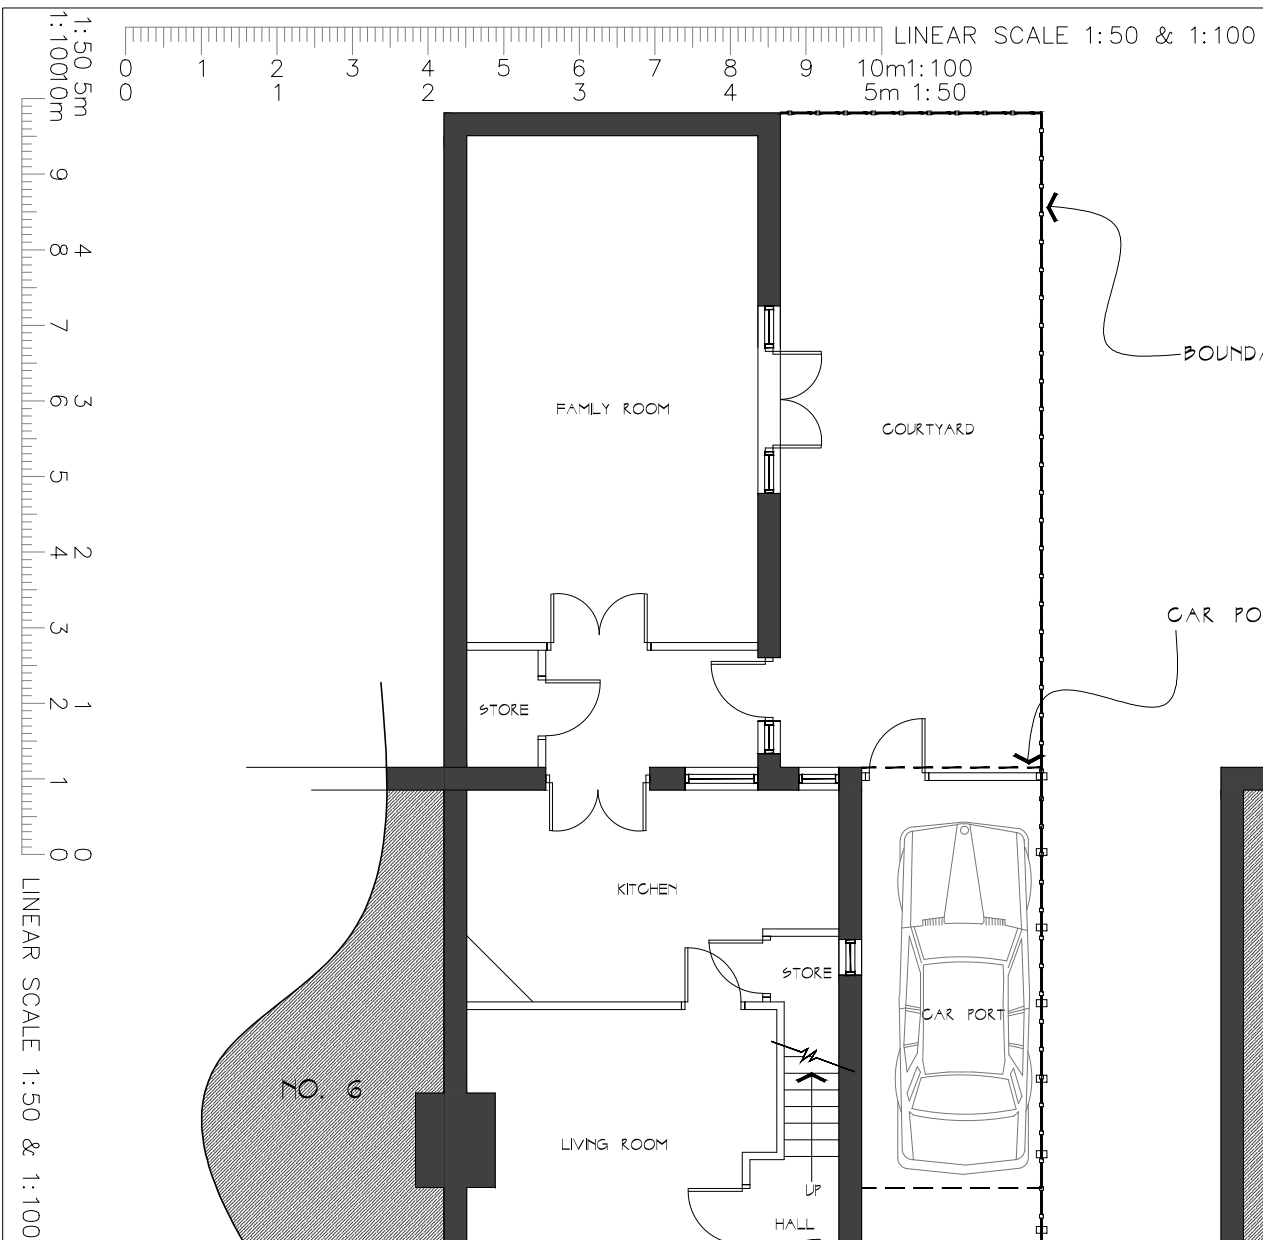

DRAWING STATUS
PLANNING APPLICATION

PROJECT
8 EBOR STREET
BURNLEY, BB10 1ER

DRAWING
EXISTING PLANS & ELEVATIONS

Scale	1:100 @ A2
Date	FEB 2018
Drawn	SA
REV.	
DRAWING NUMBER	
JOB No.	CLASSIFICATION
(EBD)	(20) - E 02



THIS DRAWING IS COPYRIGHT PROPERTY OF SACC ARCHITECTURE IT MUST NOT BE DISCLOSED, LOANED OR COPIED WITHOUT WRITTEN PERMISSION.

8 EBOR STREET, BURNLEY, BB10 1ER