



do not scale the drawing, all dimensions to be checked on site prior to commencement of work and any discrepancy shall be immediately reported and resolved prior to work commencing. This drawing is to be read in conjunction with all relevant drawings and specifications relating to the job whether or not indicated on the drawing. Copyright reserved to mick associates ltd, and this drawing may not be used or reproduced without prior written consent.



CROSS SECTION 1-1 Crowther Street looking east

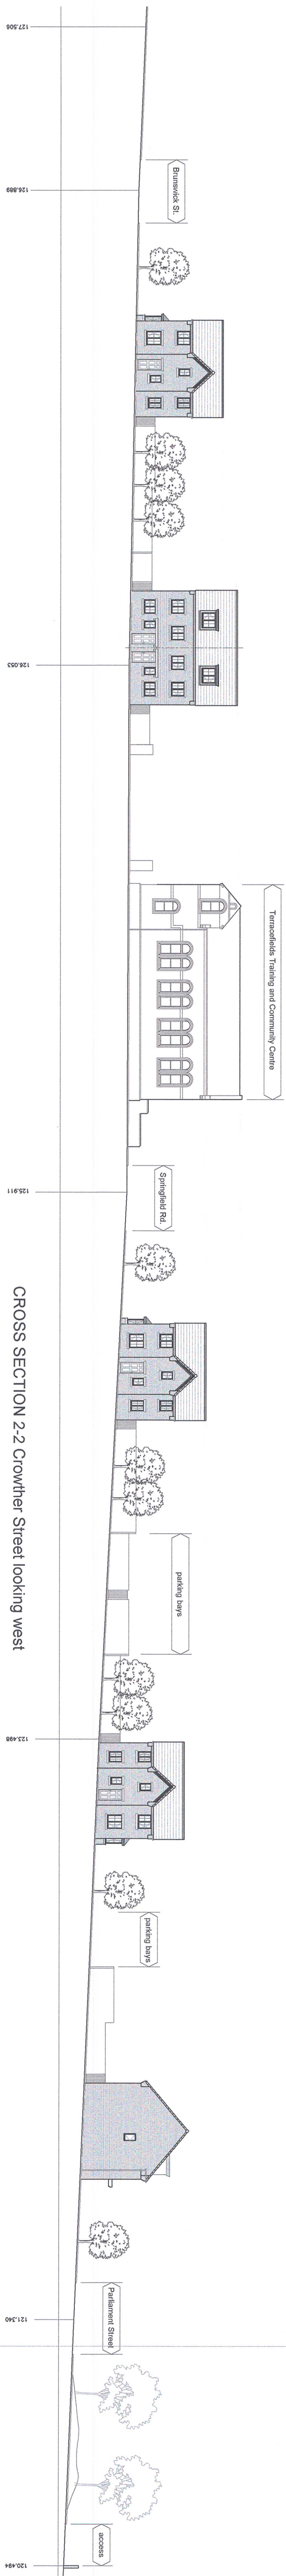

CROSS SECTION 2-2 Crowther Street looking west

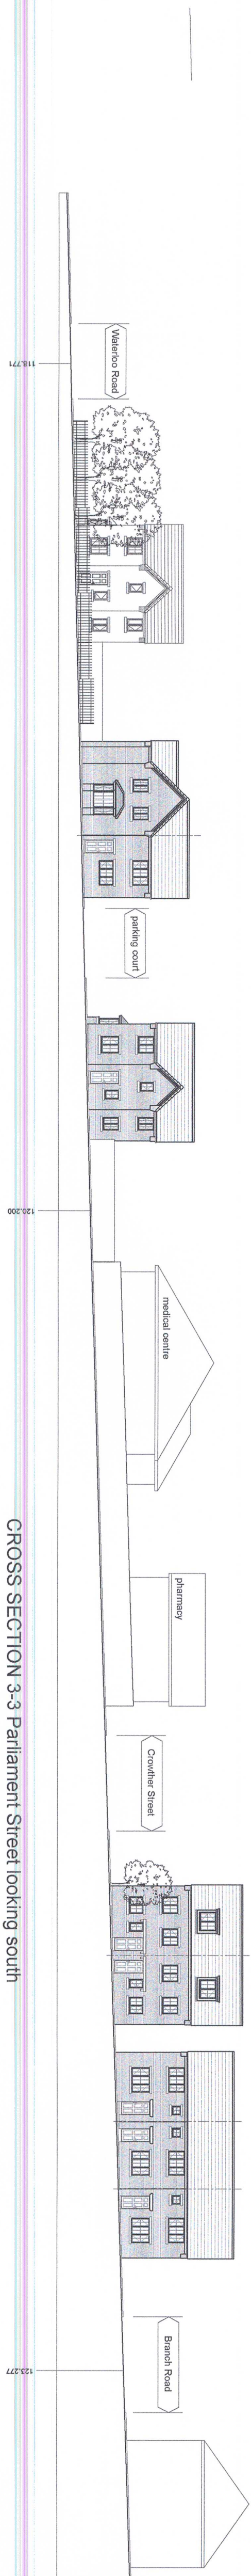

CROSS SECTION 3-3 Parliament Street looking south

AMENDED DRAWING

B	22-04-2016	PS	NMA layout changes to Phase 4
A	23-10-2013	PS	POs and DOs units adjusted as per LPA and Client requirements
Rev.	004	By	Shreegan
Client			

Keepmoat Homes Ltd.

Keepmoat Homes Ltd.



burnaby villa ■ 48 welling street road ■ fulwood ■ preston ■ pr2 8b
tel: 01772 774510 fax: 01772 774511 email: mck@mckassociates.co.uk
Project

Burnley Wood Phases 3 & 4

**SITE SECTIONS
(SHEET 1 OF 2)**

Drawn MCK	Graded	S
		1

PLANNING

