
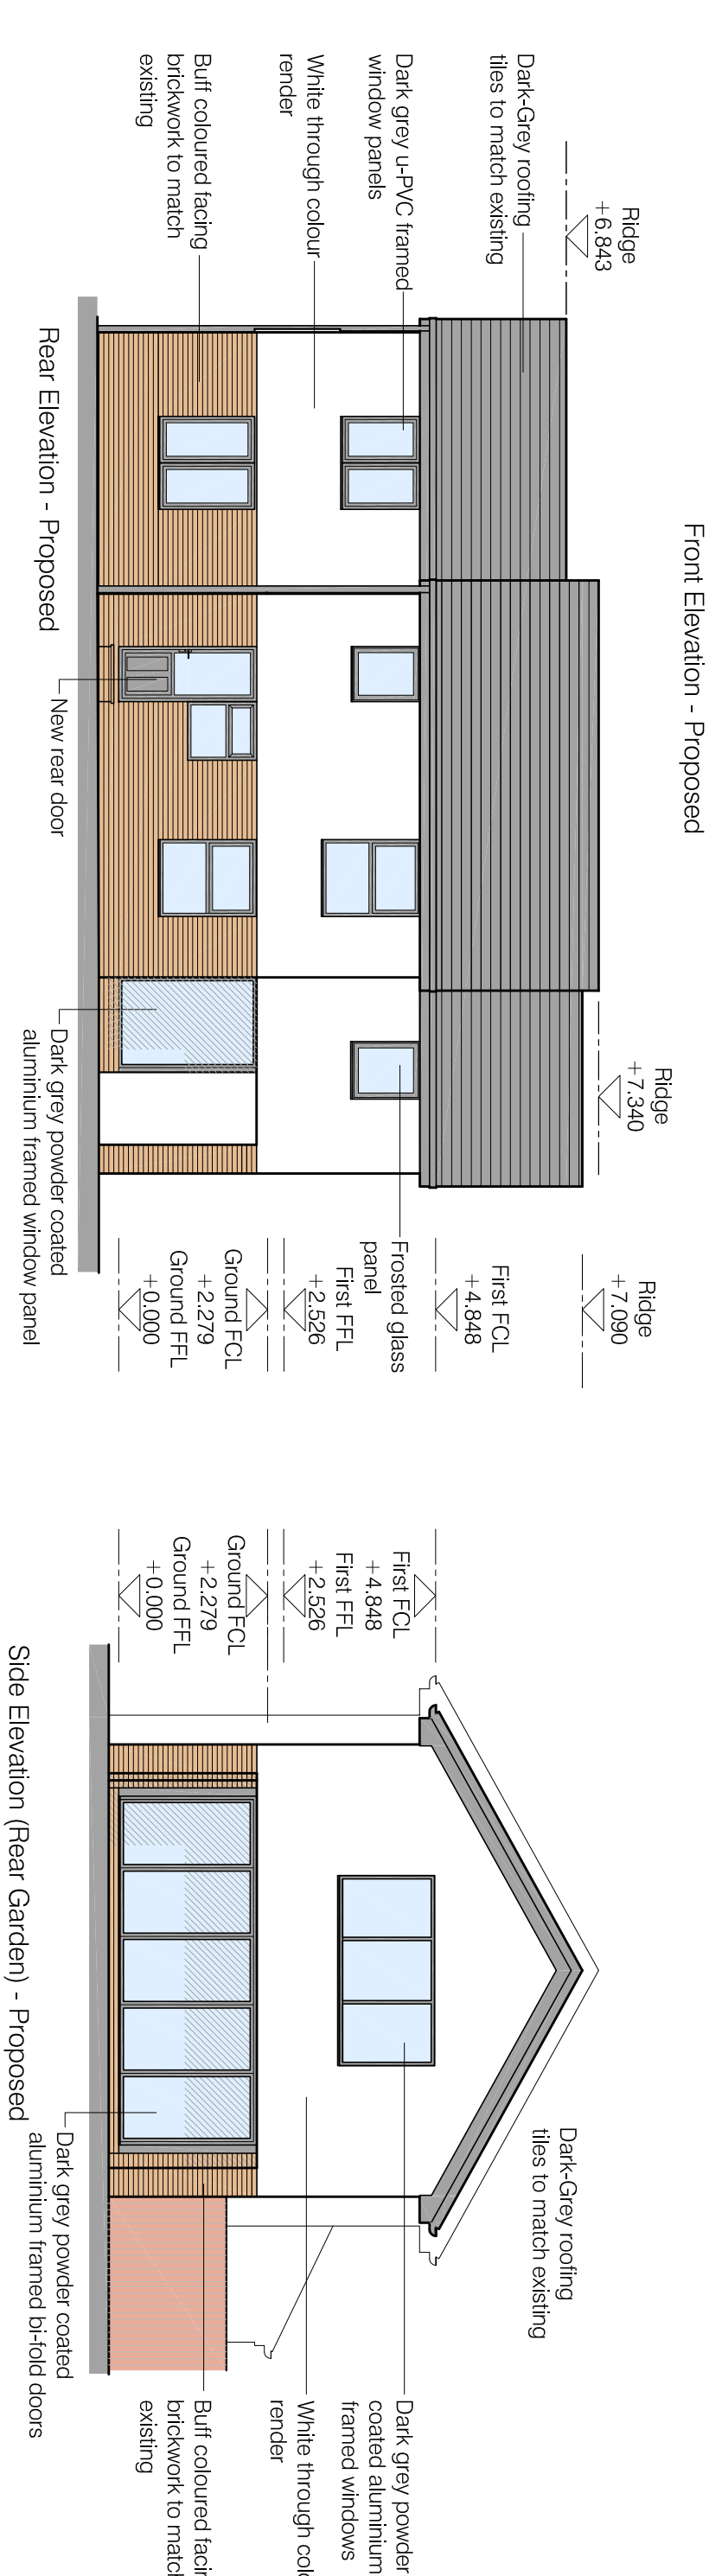


Do not scale. Contractors must check all dimensions on site before preparing production drawings or commencing any work. This drawing and its design is the copyright of LMC Architecture Limited and may not be reproduced in any form whatsoever without their prior express written consent.

Revision	Date	Revision note	Drawn by	Purpose of issue
-	05.01.20	First issue	LM	Planning

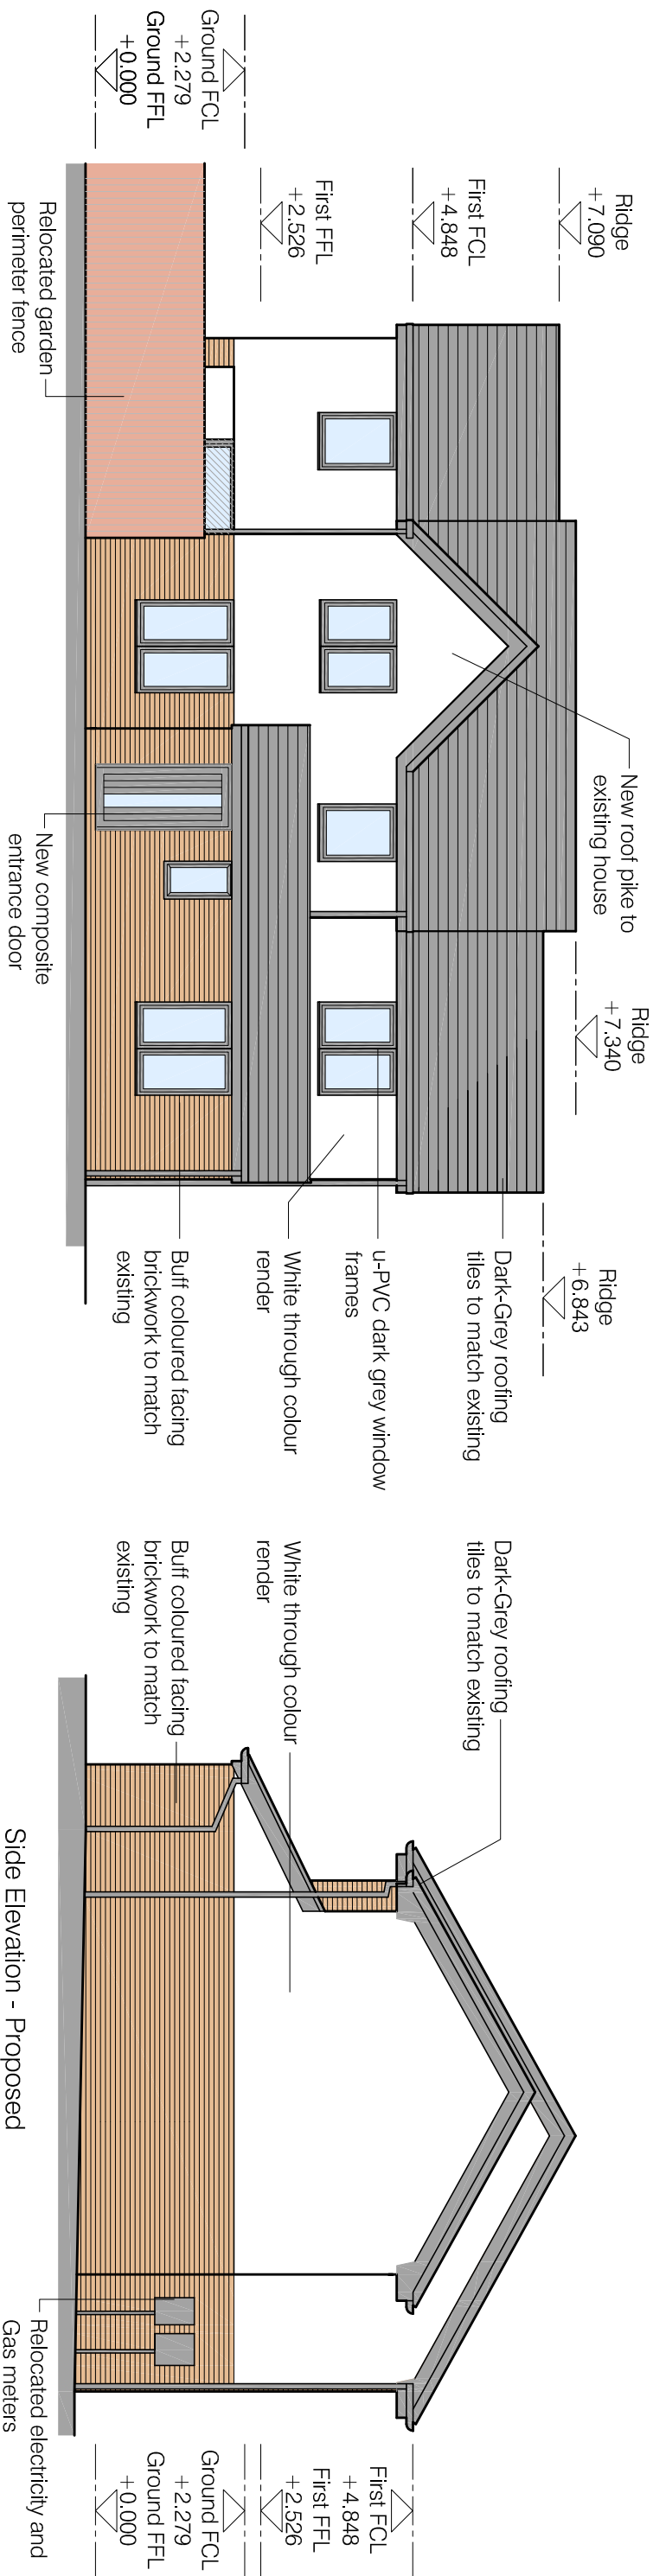

Project Side extensions to 19 Lakeland Way Burnley	Drawing title Proposed elevations	Scale 1:100 @ A3	LMC Architecture Limited Architectural design services	
Client Mr W Rainford	Drawing number 2073-PL10	Date 05.01.20	4 Dovedale Drive, Ightenhill, Burnley, Lancashire, BB12 8XD Web : www.lmcarchitecture.co.uk	