



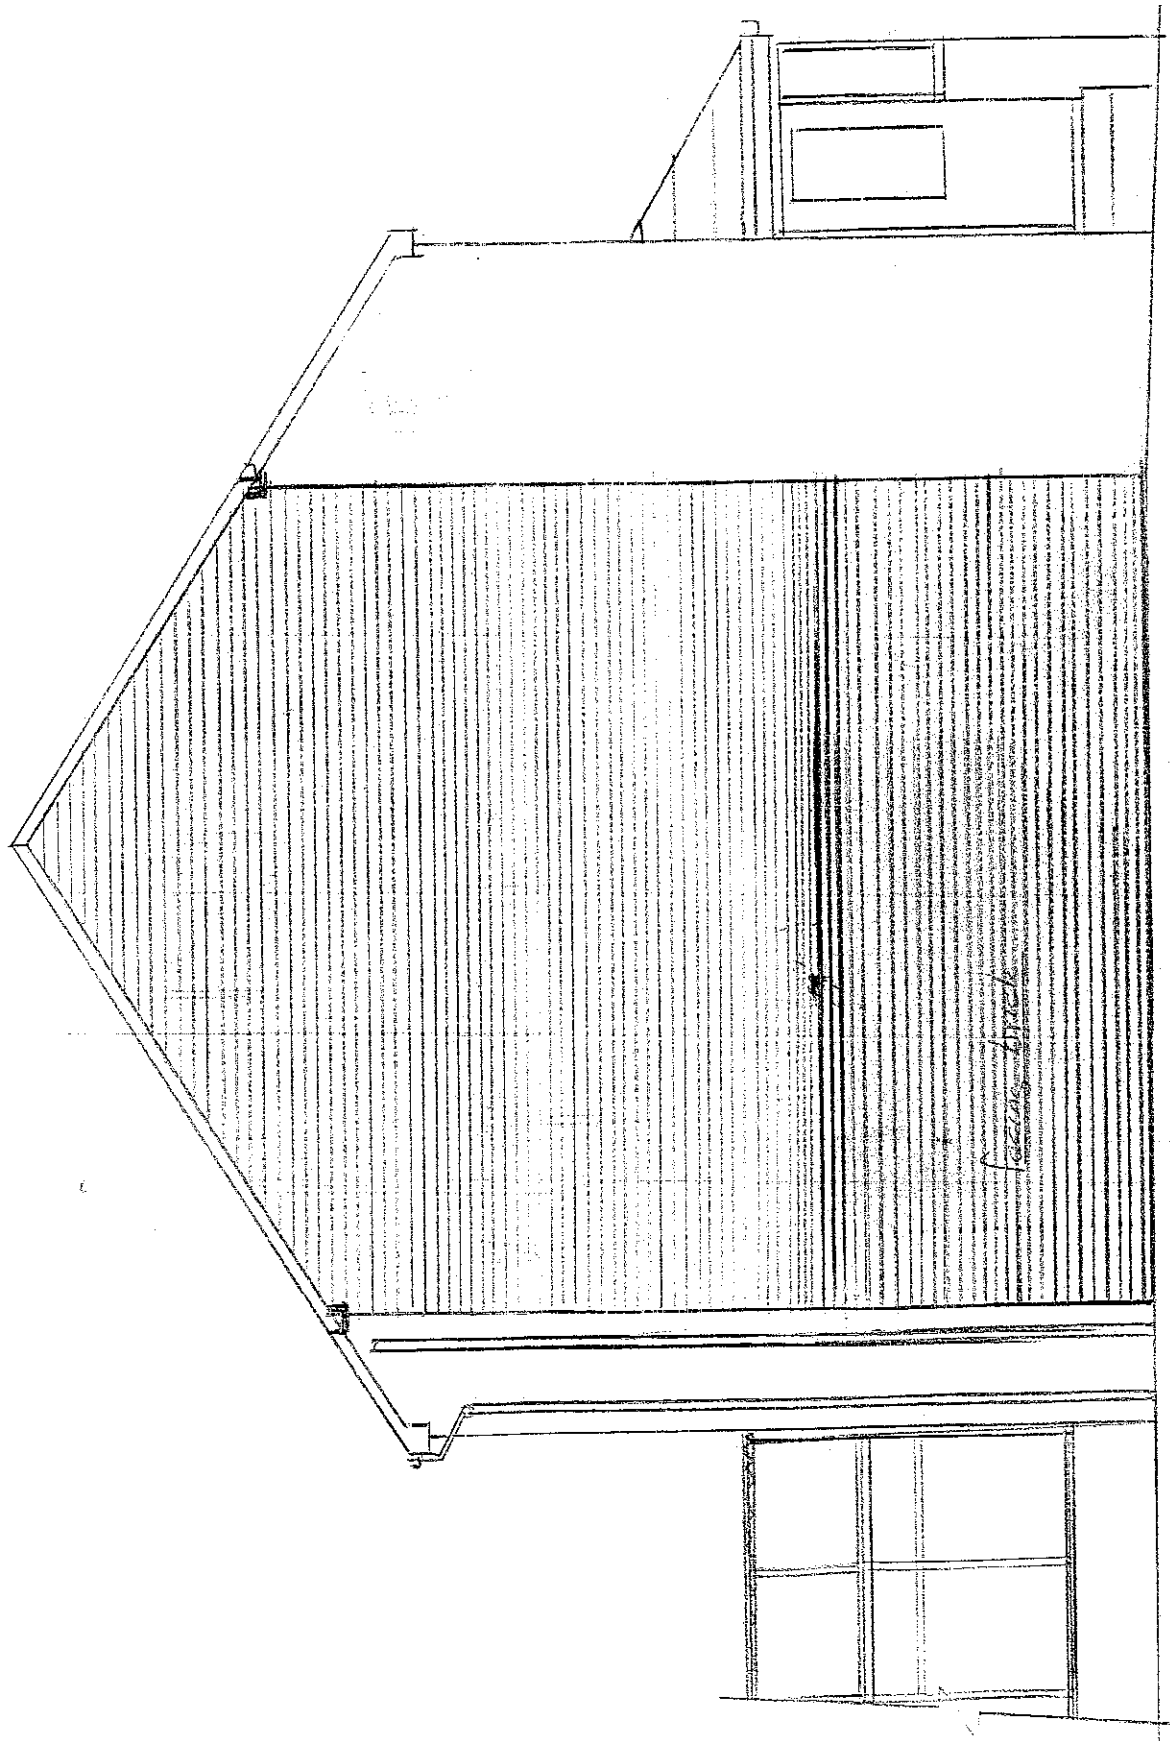

5.5m

SIDE ELEVATION — PROPOSED

SCALE 1:50

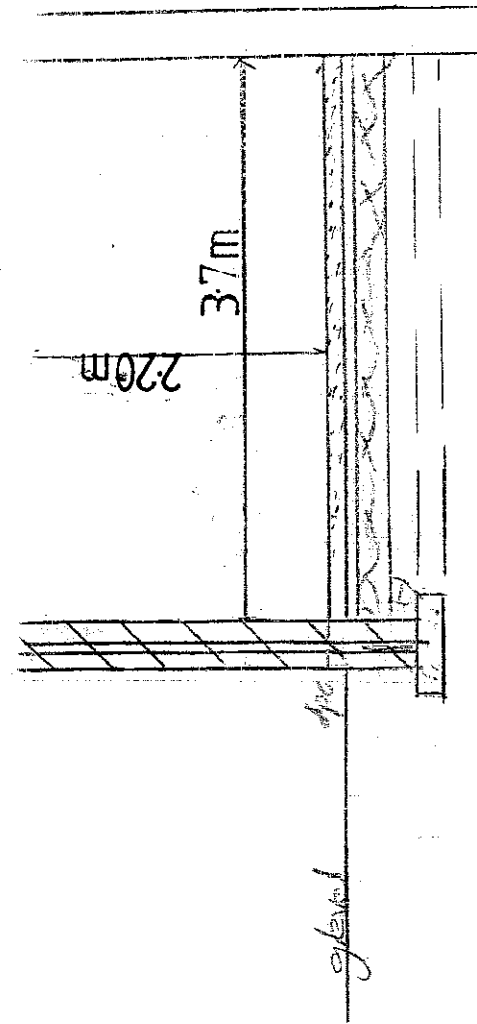

2.20m

3.7m

SECTION X — X

APP/2008/0119

