


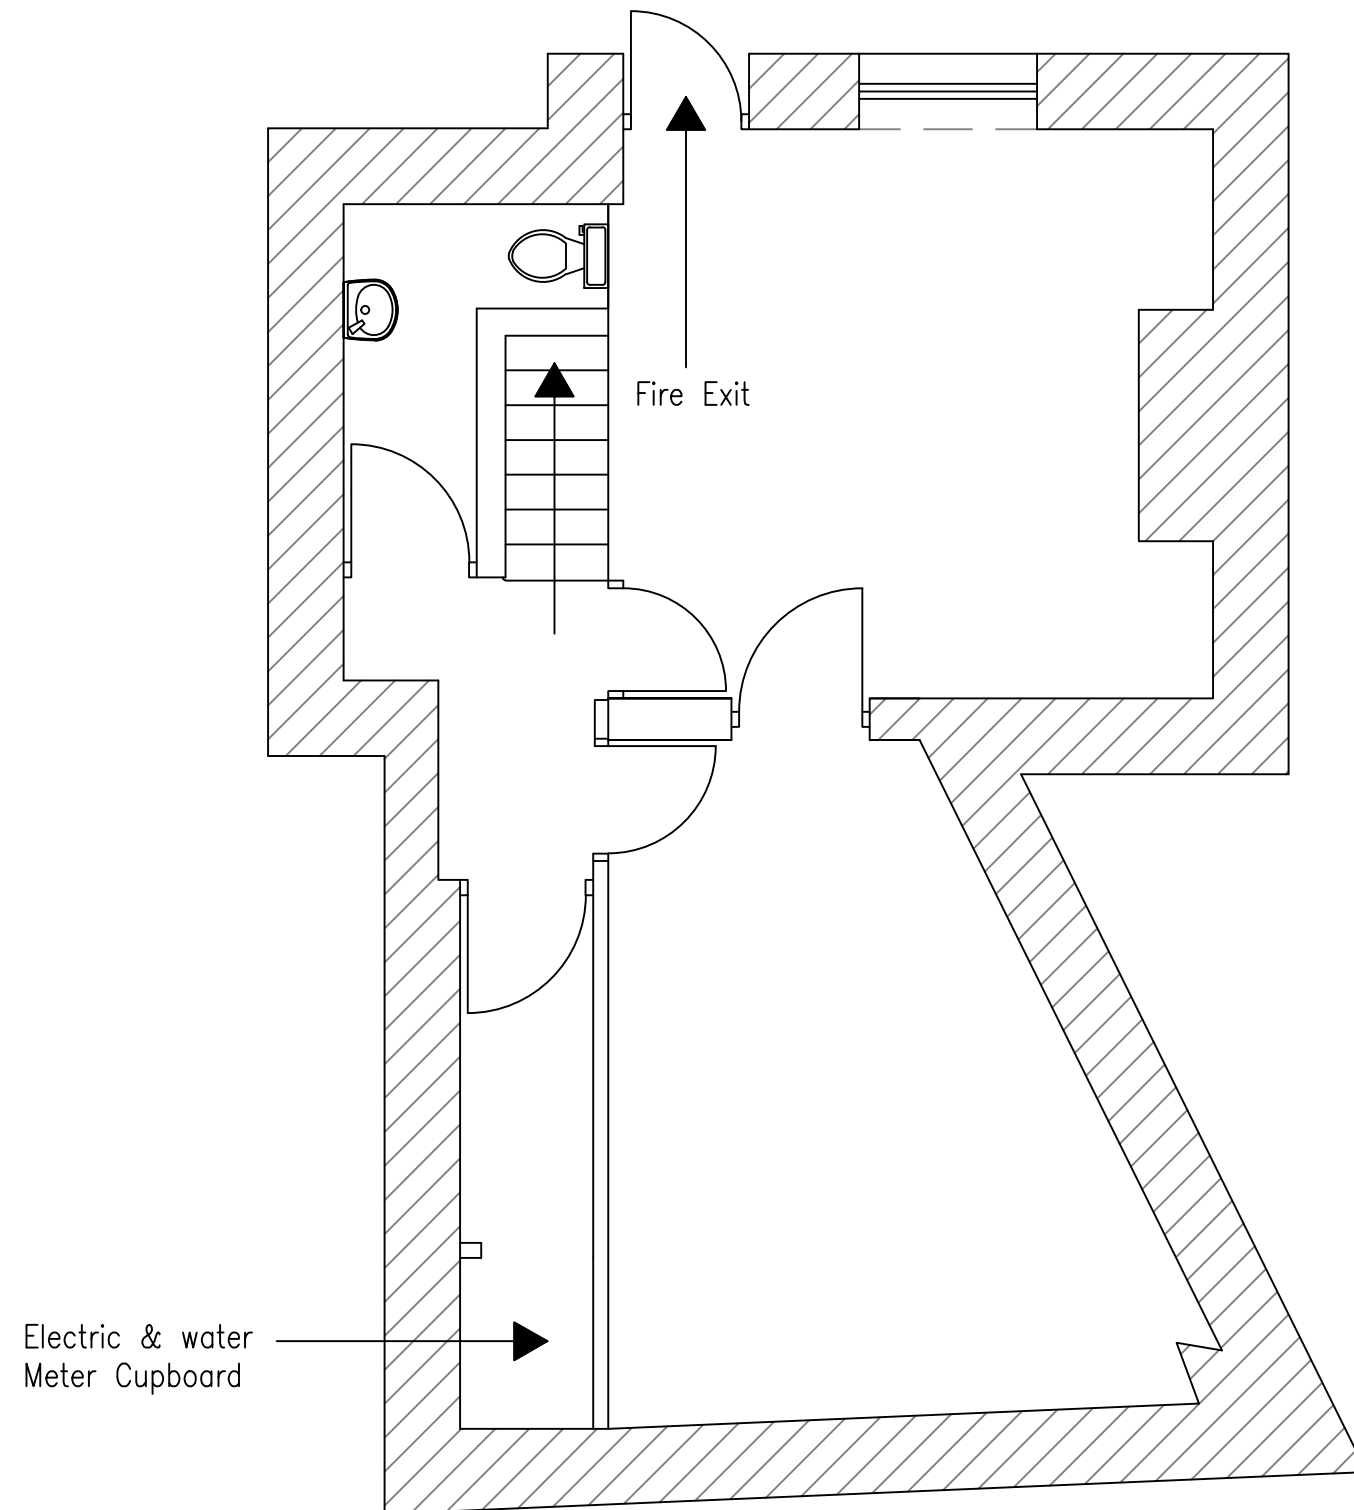

NOTE
ALL DIMENSIONS MUST BE CHECKED ON SITE
& NOT SCALED FROM THIS DRAWING.
THIS DRAWING IS FOR DISCUSSION PURPOSES
ONLY AND IS SUBJECT TO FIRE OFFICER AND
BUILDING REGULATION APPROVALS BEING
OBTAINED.

© Copyright

COPYRIGHT OF THIS DRAWING BELONGS TO & IS
VESTED IN GILLFIELD PROJECTS LIMITED & MAY
NOT BE REPRODUCED OR DISTRIBUTED IN ANY
WAY OR FOR ANY PURPOSE WITHOUT WRITTEN
CONSENT. ANY PERSON, FIRM OR COMPANY
UNLAWFULLY REPRODUCING OR DISTRIBUTING
THIS DRAWING OR IN ANYWAY INFRINGING THE
COPYRIGHT THEREIN WILL BE PROSECUTED.

Drawing Approval / Sign Off
Client Name _____
Client Signature _____
Date of Approval _____

REV	DATE	DETAIL		BY

© Copyright

**gillfield projects**

Aizlewoods Mill, Nursery Street, Sheffield S3
Tel : (+44)0114 209 6105 www.gillfield.co.uk
E-mail : info@gillfield.co.uk

Client.

Horsley Chaplain

Job Title.

Basement Floor
12 Hargreaves Street
Burnley

Drawing Title.

Existing layout

Scale. 1/50 @ A3	Drawn By SJS
Date. 17 August 2020	Approved By SJS

Drawing No. 0125/B/2020/EX/1	Rev.
--	---------------------