


- NOTES
- All dimensions and levels are to be checked on site.
 - Any discrepancies are to be reported to the architect before any work commences
 - This drawing shall not be scaled to ascertain any dimensions. Work to figured dimensions only.
 - This drawing shall not be reproduced without express written permission from AEW.
 - Title overlay drawings and ownership boundaries are produced using all reasonable endeavors. AEW cannot be responsible for the accuracy or scale discrepancy of base plans supplied to them.
 - All works are to be undertaken in accordance with Building Regulations and the latest British Standards.
 - All proprietary materials and products are to be used strictly in accordance with the manufacturers recommendations.
- This drawing contains the following model files: -
- B9775-AEW-SI-XX-M3-A-0004-Site Model [P1] [S0]

CDM 2015

Client notified of duties: 2017

Principal Designer: AEW Architects

Unless noted below, all known hazards have been highlighted on the drawing: DD 0525

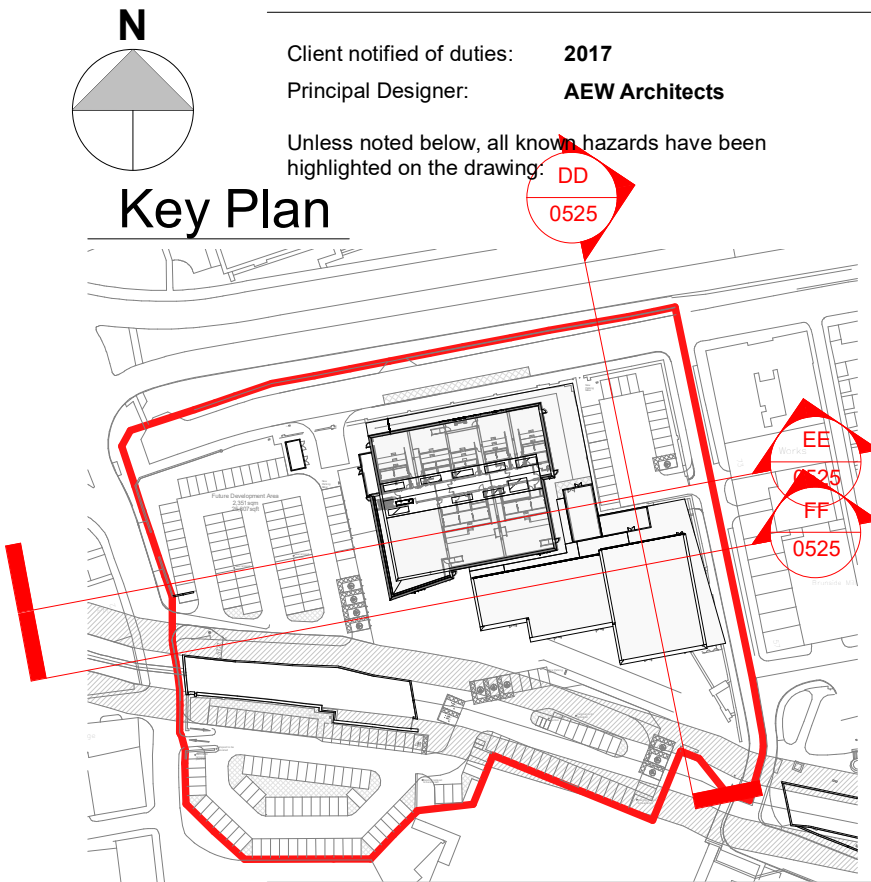

P04	16/11/2021	KJ	BL
Revised and resubmitted for planning.			
P03	26/04/2021	RAF	BL
Revised following Design Team input			
P02	14/01/2021	RP	PBH
Issued for planning			
P01	11/01/2021	RP	PBH
Initial Issue			
REV	Date	Drawn by: -	Checked by: -
Status	Purpose of Issue		
S2	For Approval		

drawing stage

Planning

client

Maple Grove Developments

project

Pioneer Place, Curzon Street, Burnley

drawing title

Proposed Site Sections

date

08/01/2021

drawn


RP

scale @ A2

As indicated


checked

BL

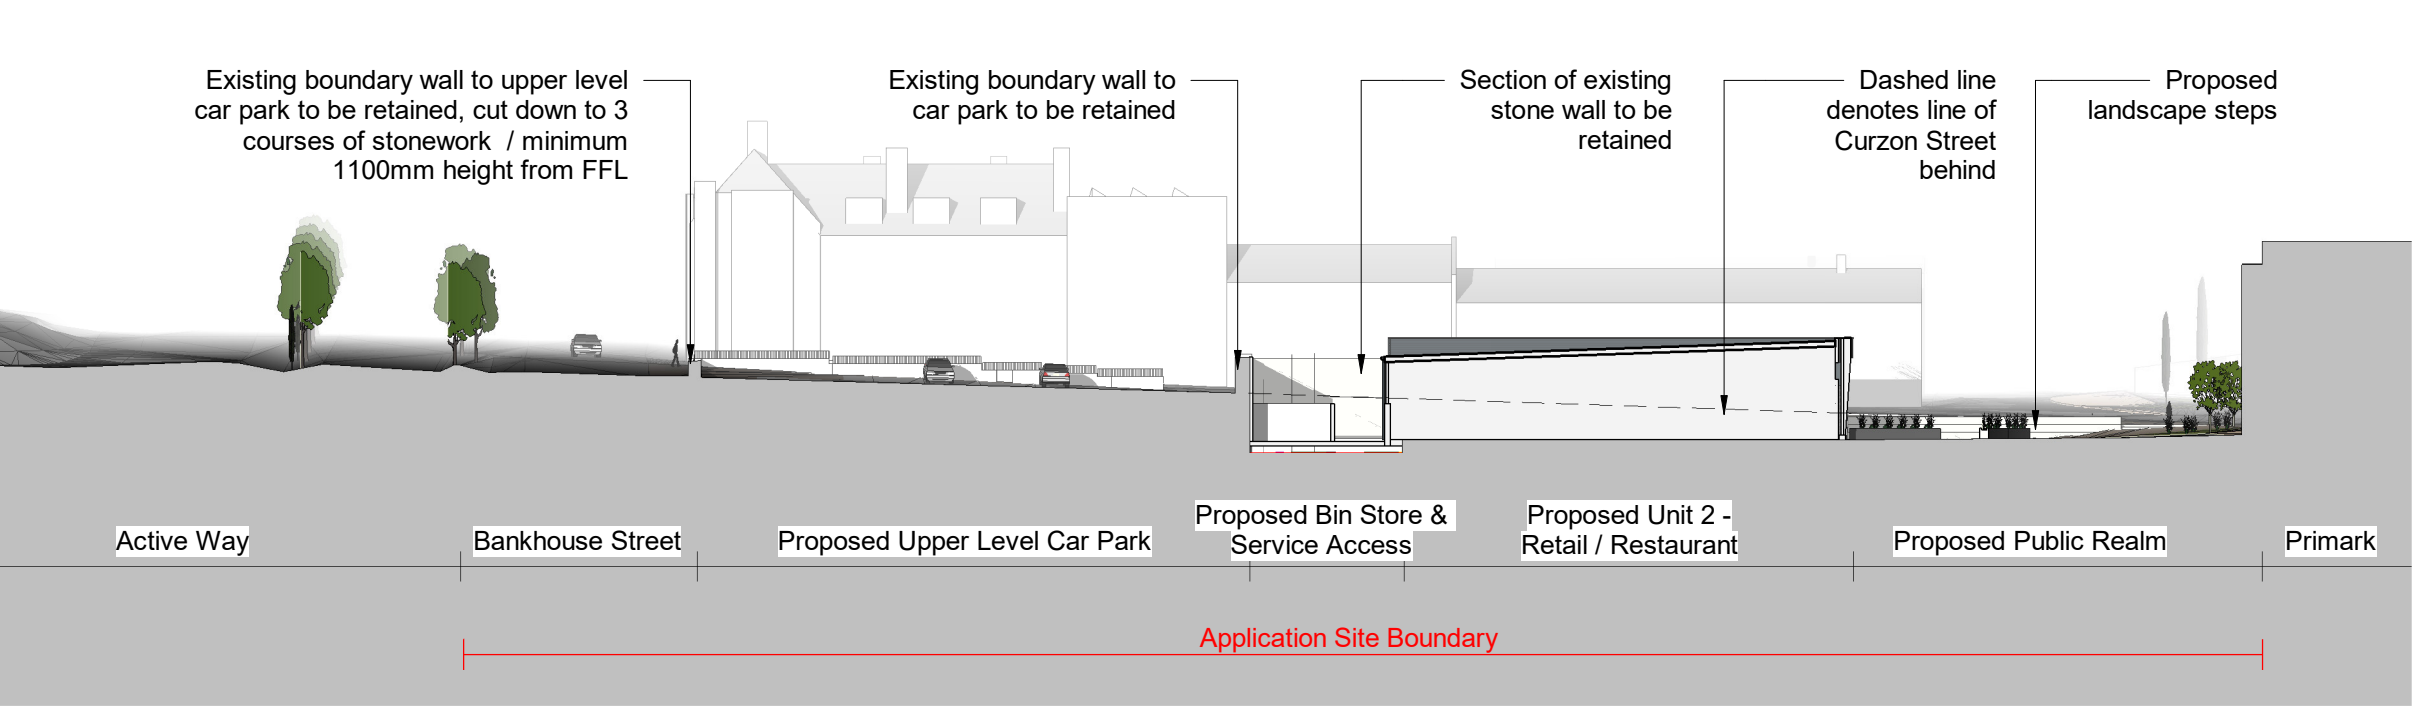


Site Section DD

Scale @ 1 : 500

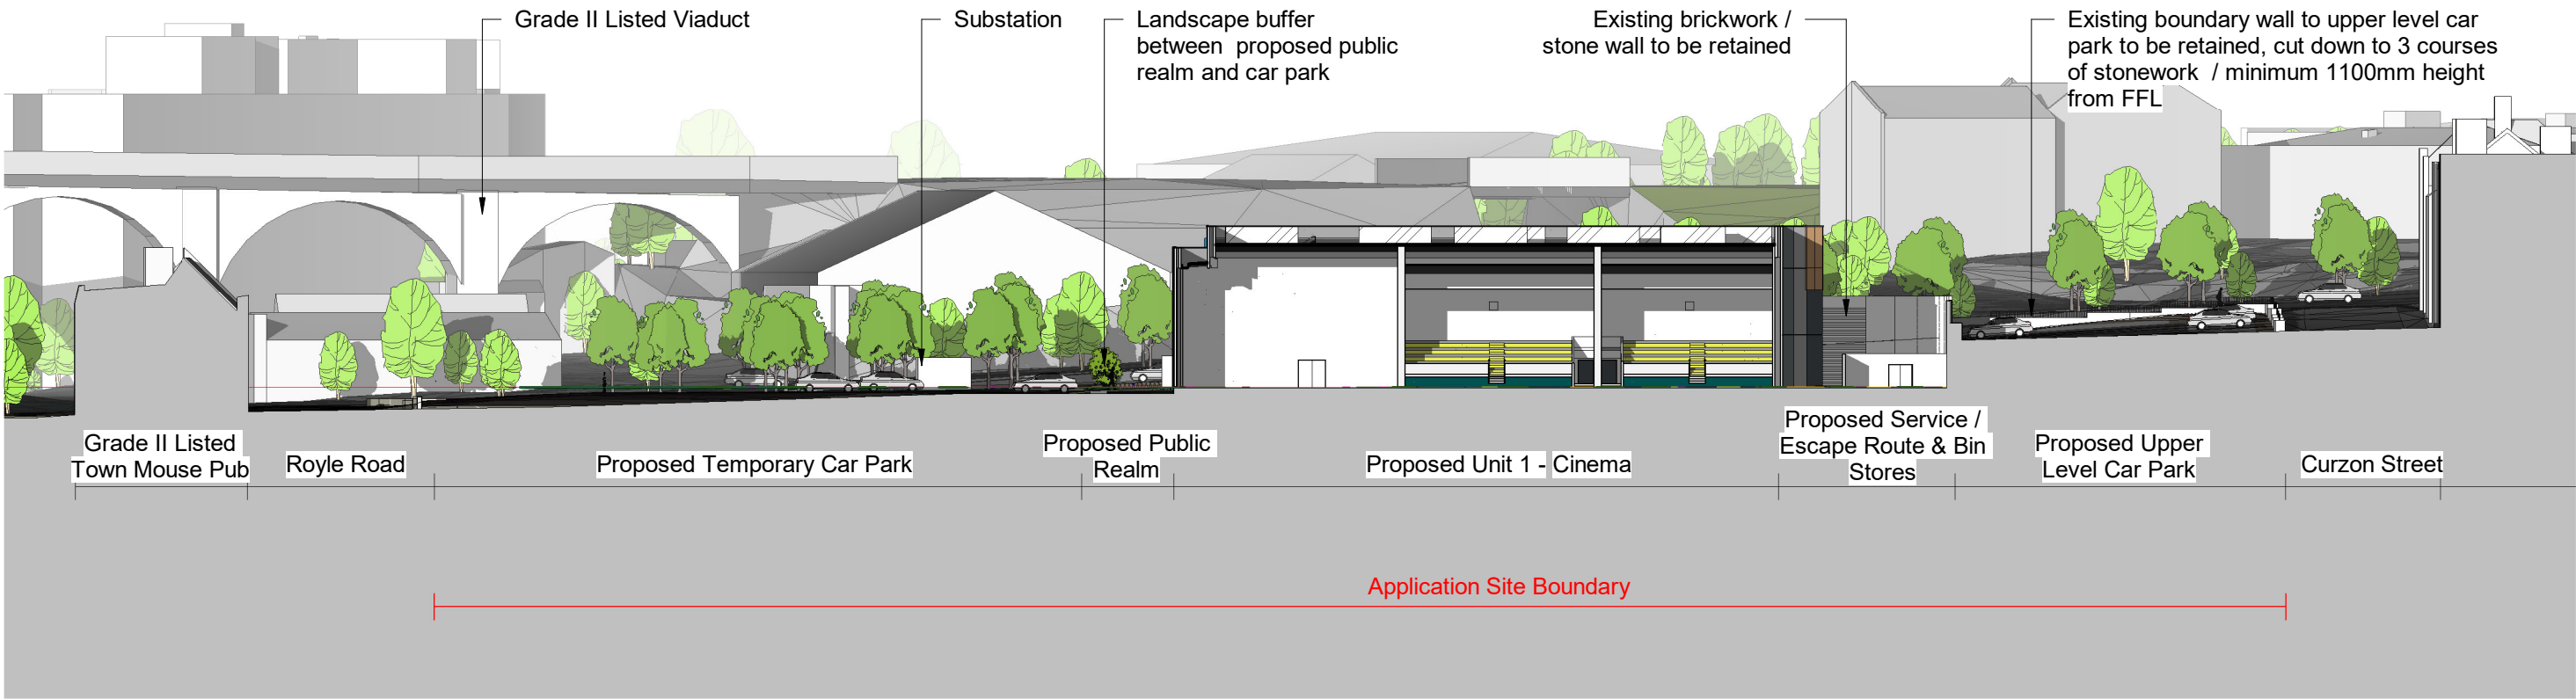

Site Section EE

Scale @ 1 : 500

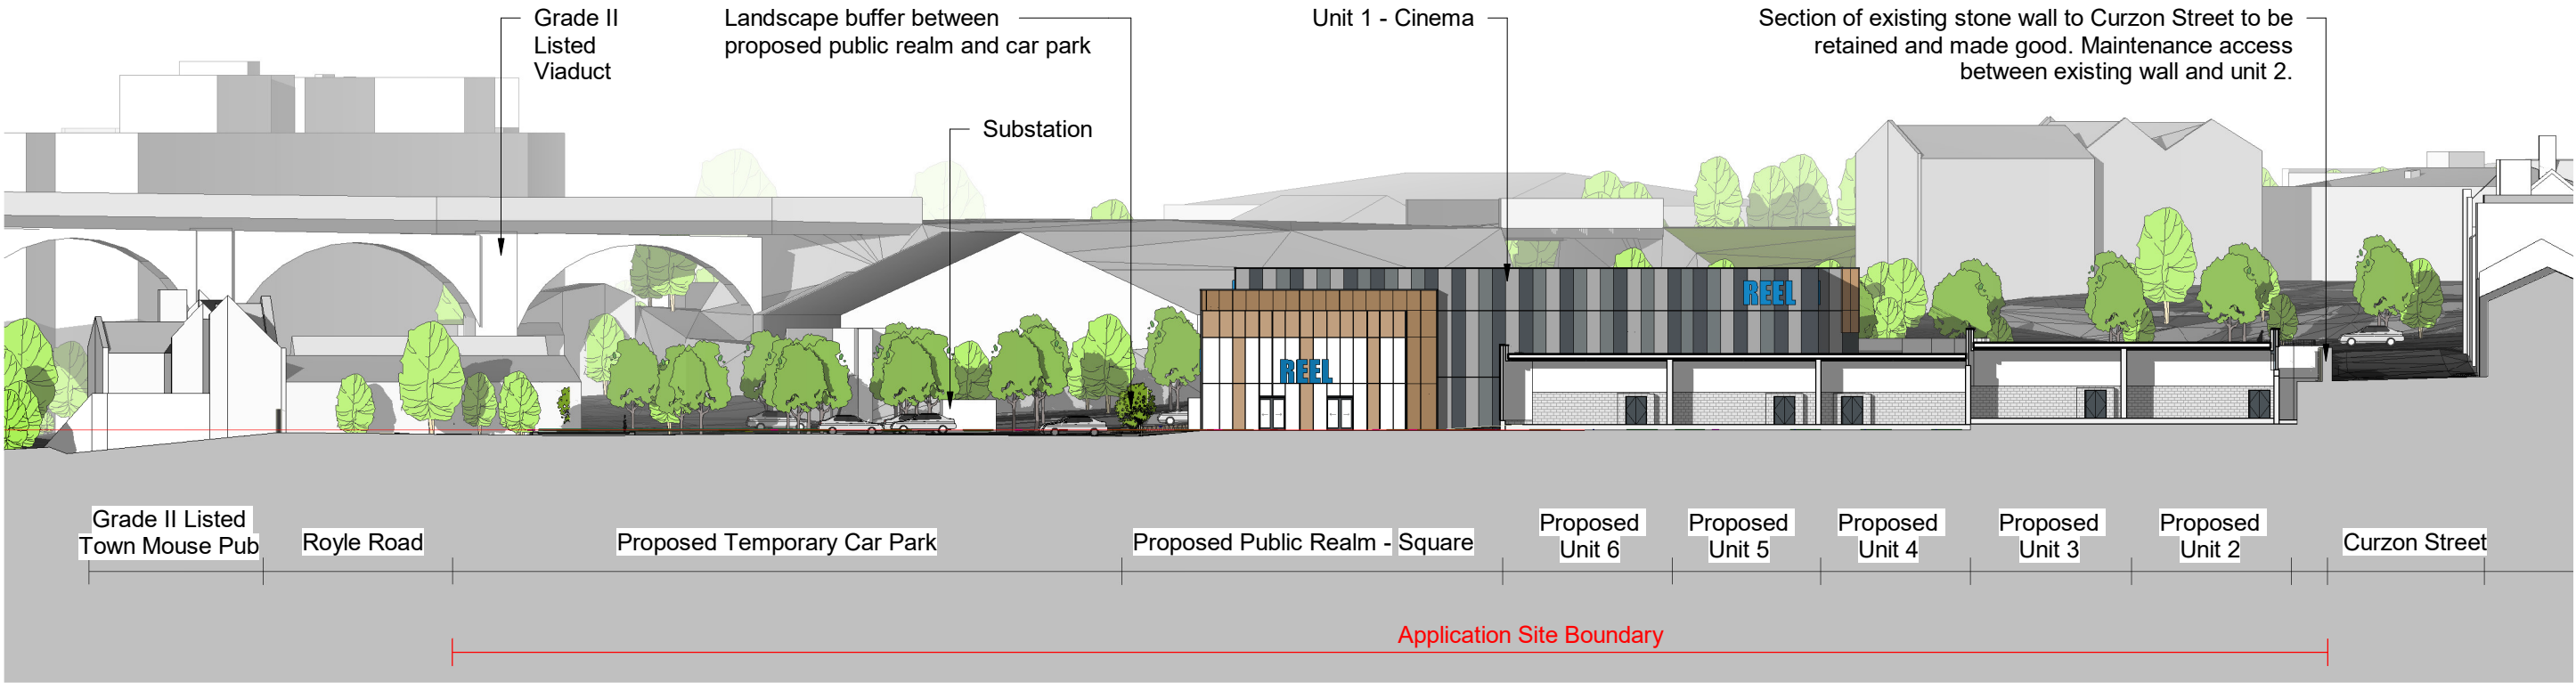

Site Section FF

Scale @ 1 : 500

Rev

P04

Dwg No

B9775-AEW-SI-XX-DR-A-0525

aew architects

0161 214 4370

www.aewarchitects.com

