



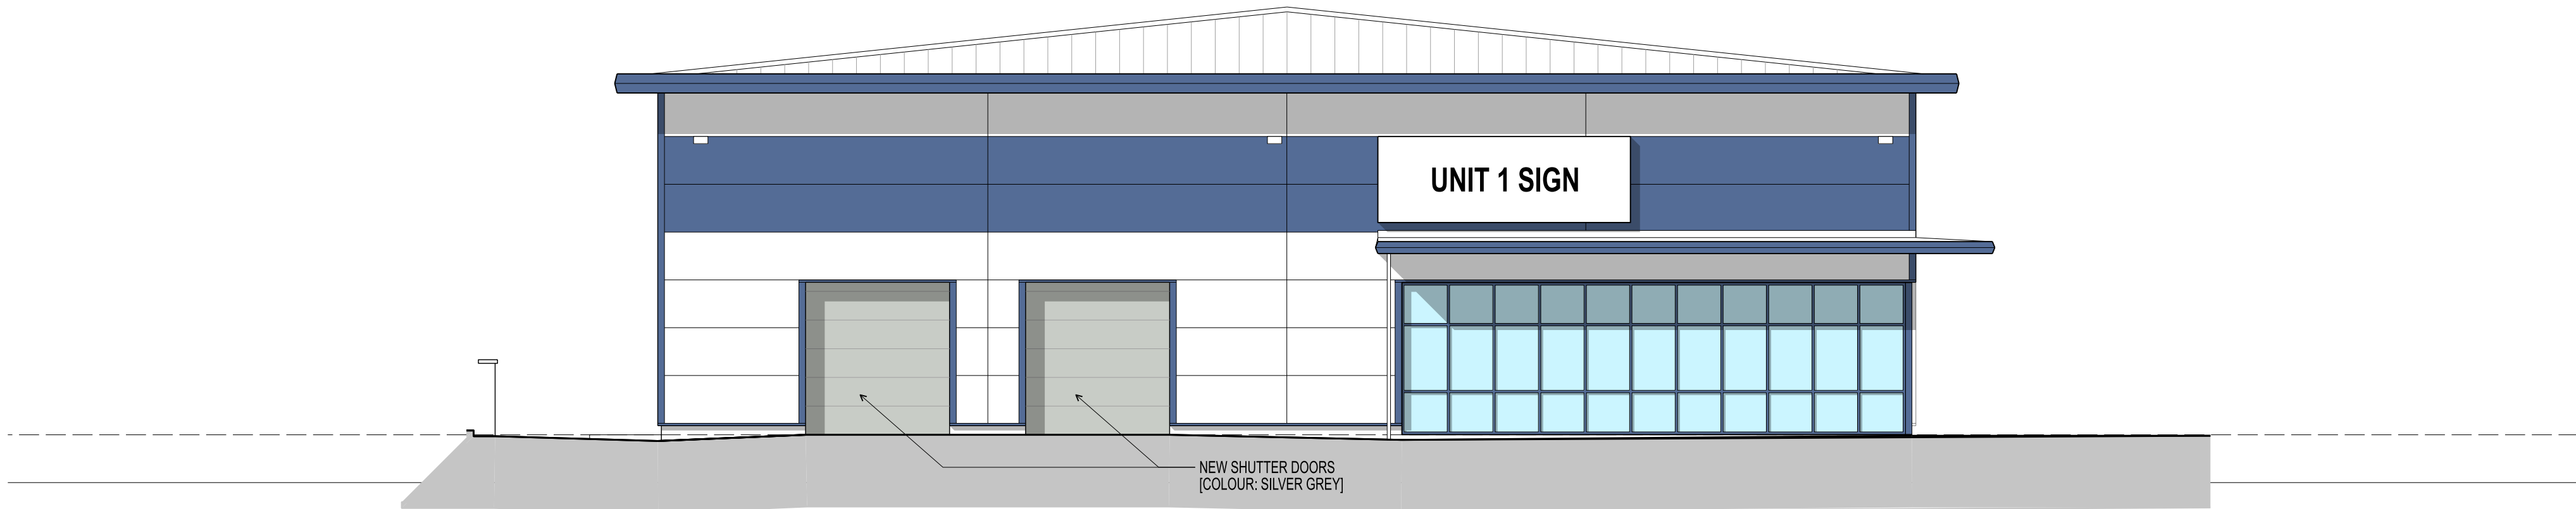


FRONT [SOUTH WEST] ELEVATION

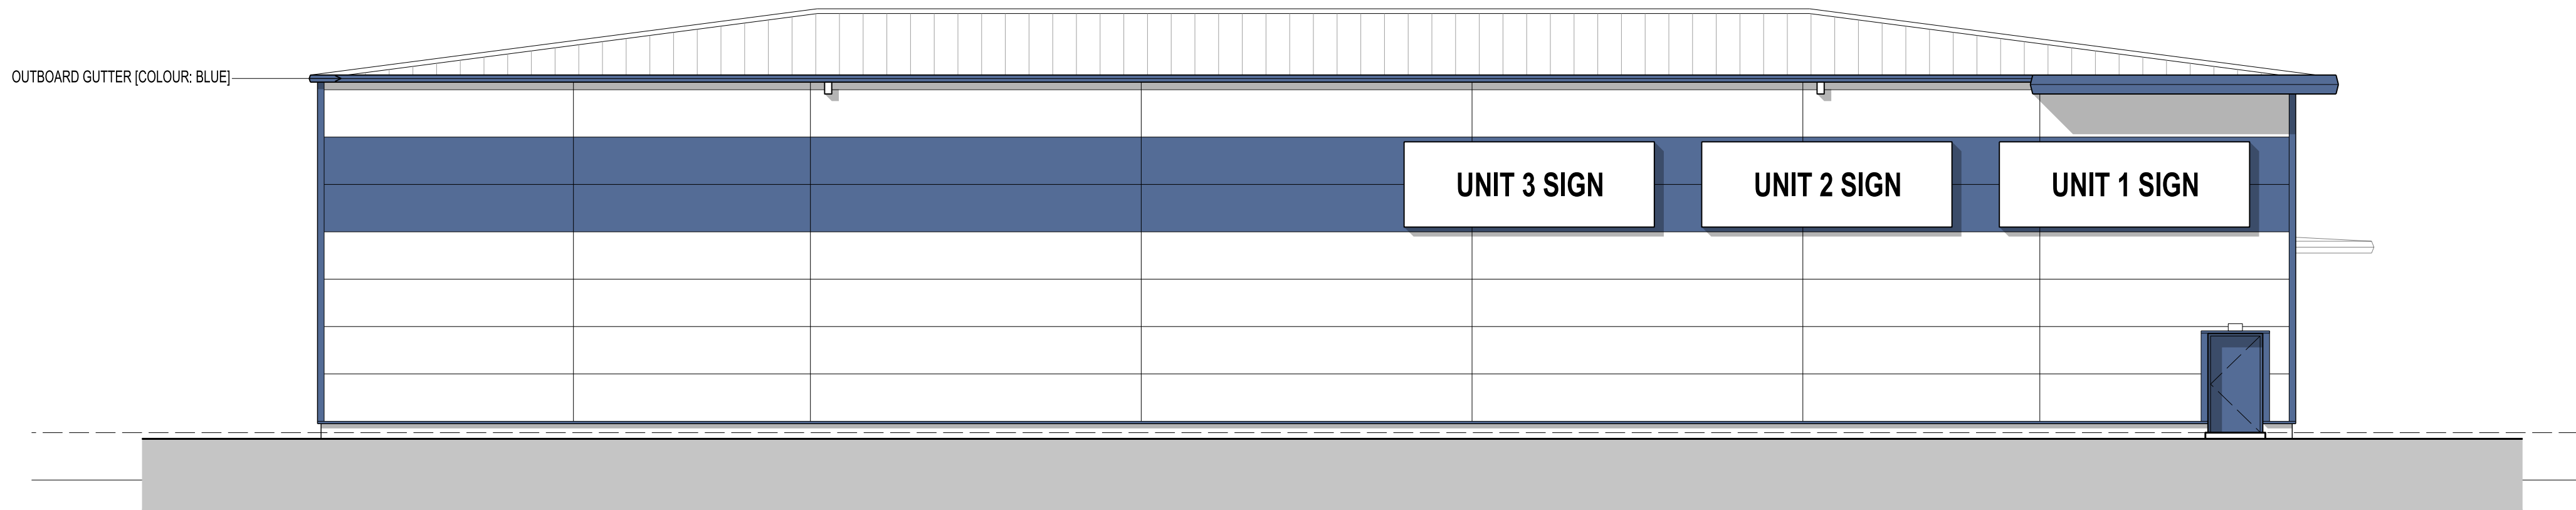

SIDE [NORTH WEST] ELEVATION



REAR [NORTH EAST] ELEVATION

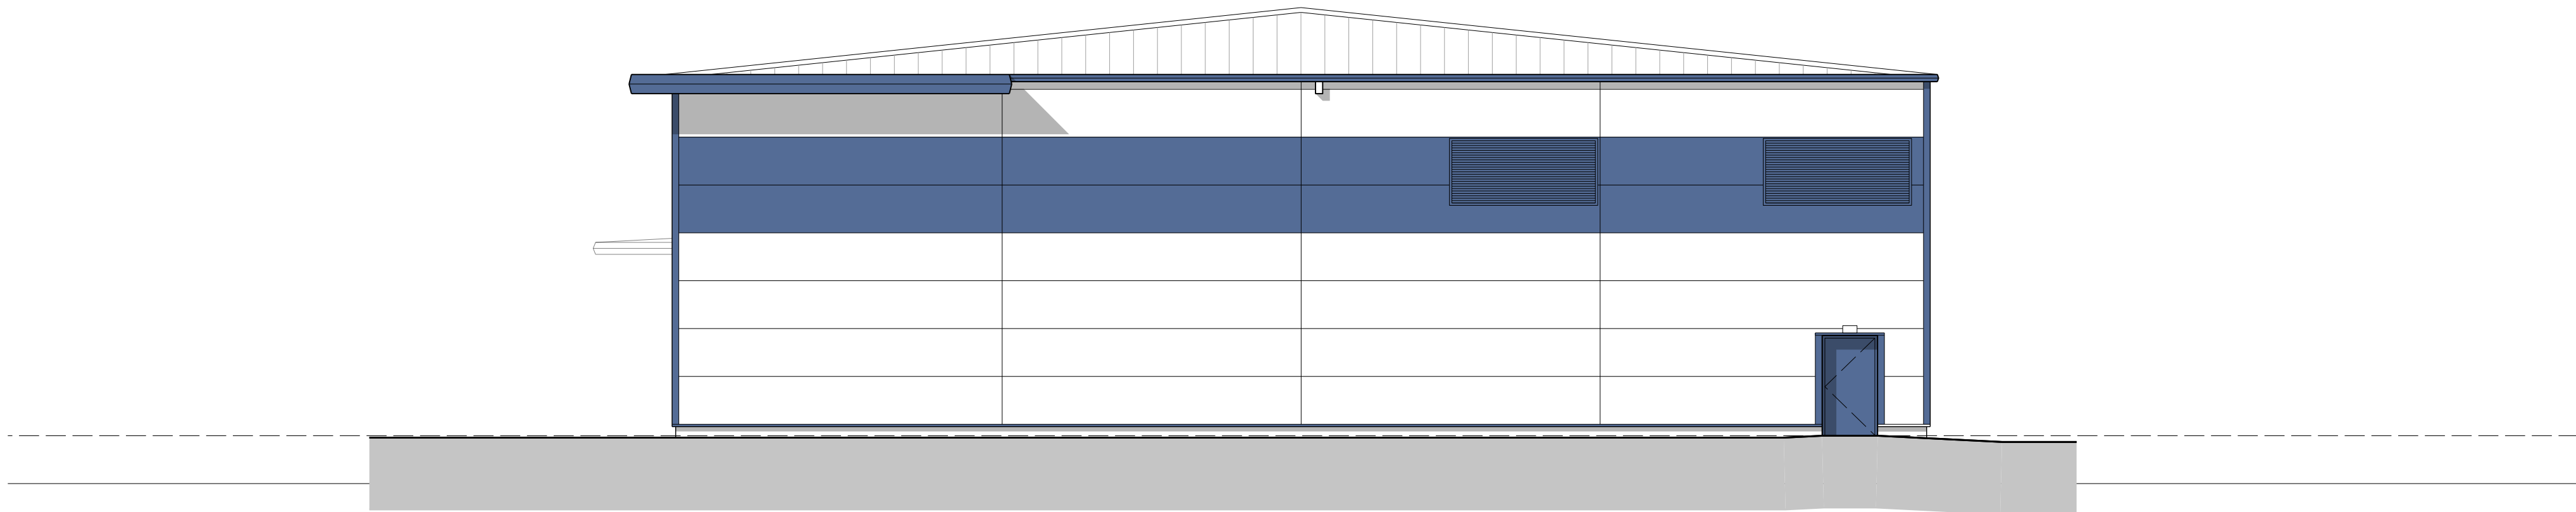

SIDE [SOUTH EAST] ELEVATION

NO CHANGES PROPOSED TO THIS ELEVATION