
3C Rowley Top House Rowley Lane Burnley Lancashire BB10 3LE

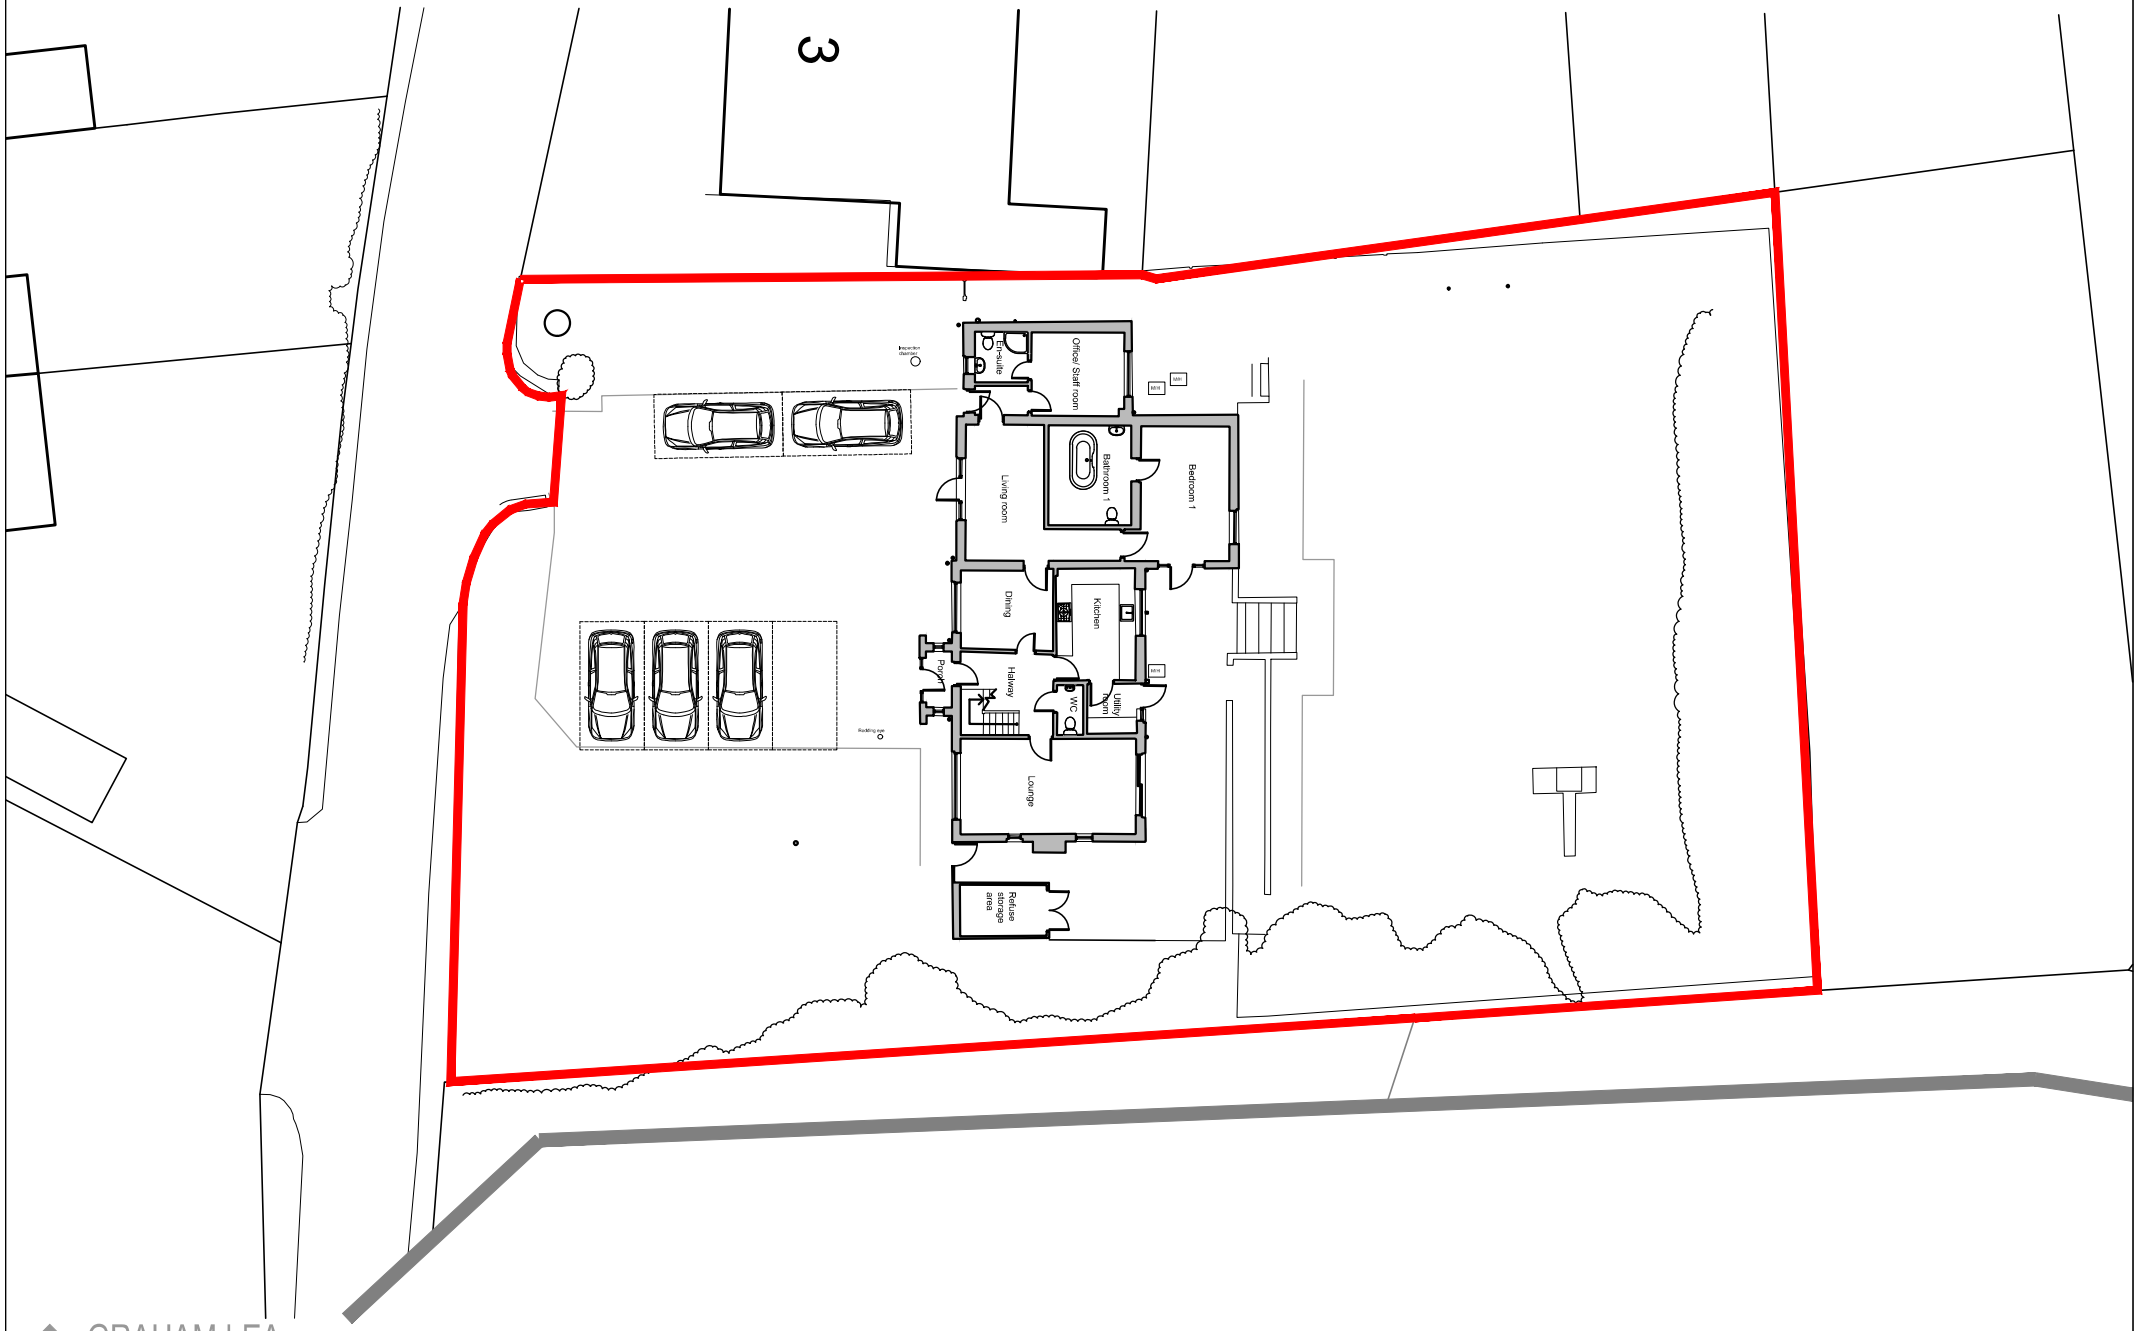

GRAHAM LEA ARCHITECTURE
Tel: 01772 463627
www.grahamlea.co.uk graham@grahamlea.co.uk

1:200 Proposed Plans

SCALE 1:200@A3 DRAWING GL498C /08 DRAWN 03/2023