





Disclaimer: brp architects ltd. accept no responsibility for work not undertaken fully in accordance with the contents of this drawing and related specifications. This document and its design content is copyright protected ©. It shall be read in conjunction with all other associated project information including models, specifications, schedules and related consultants documents. Do not scale from documents for construction purposes. Dimensions to take precedent over scaling. All scales noted correct at original paper size. All dimensions to be checked on site. Immediately report any discrepancies, errors or omissions on this document to the originator. If in doubt ask.
Source File:
P210-6-28 Parkside Burnley

Rev	Date	Drawn	Note
-----	------	-------	------

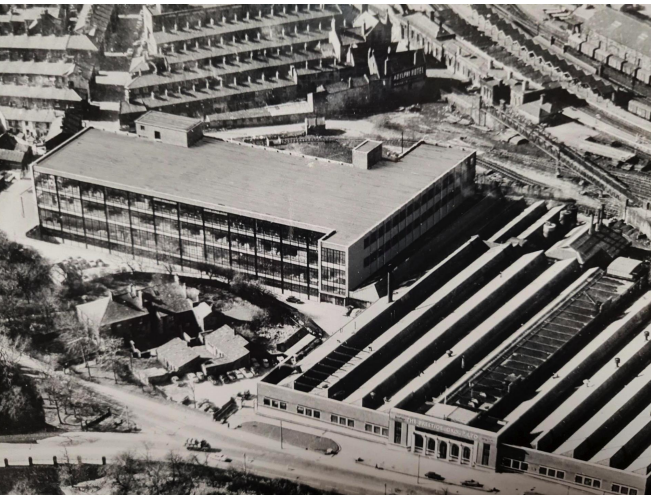

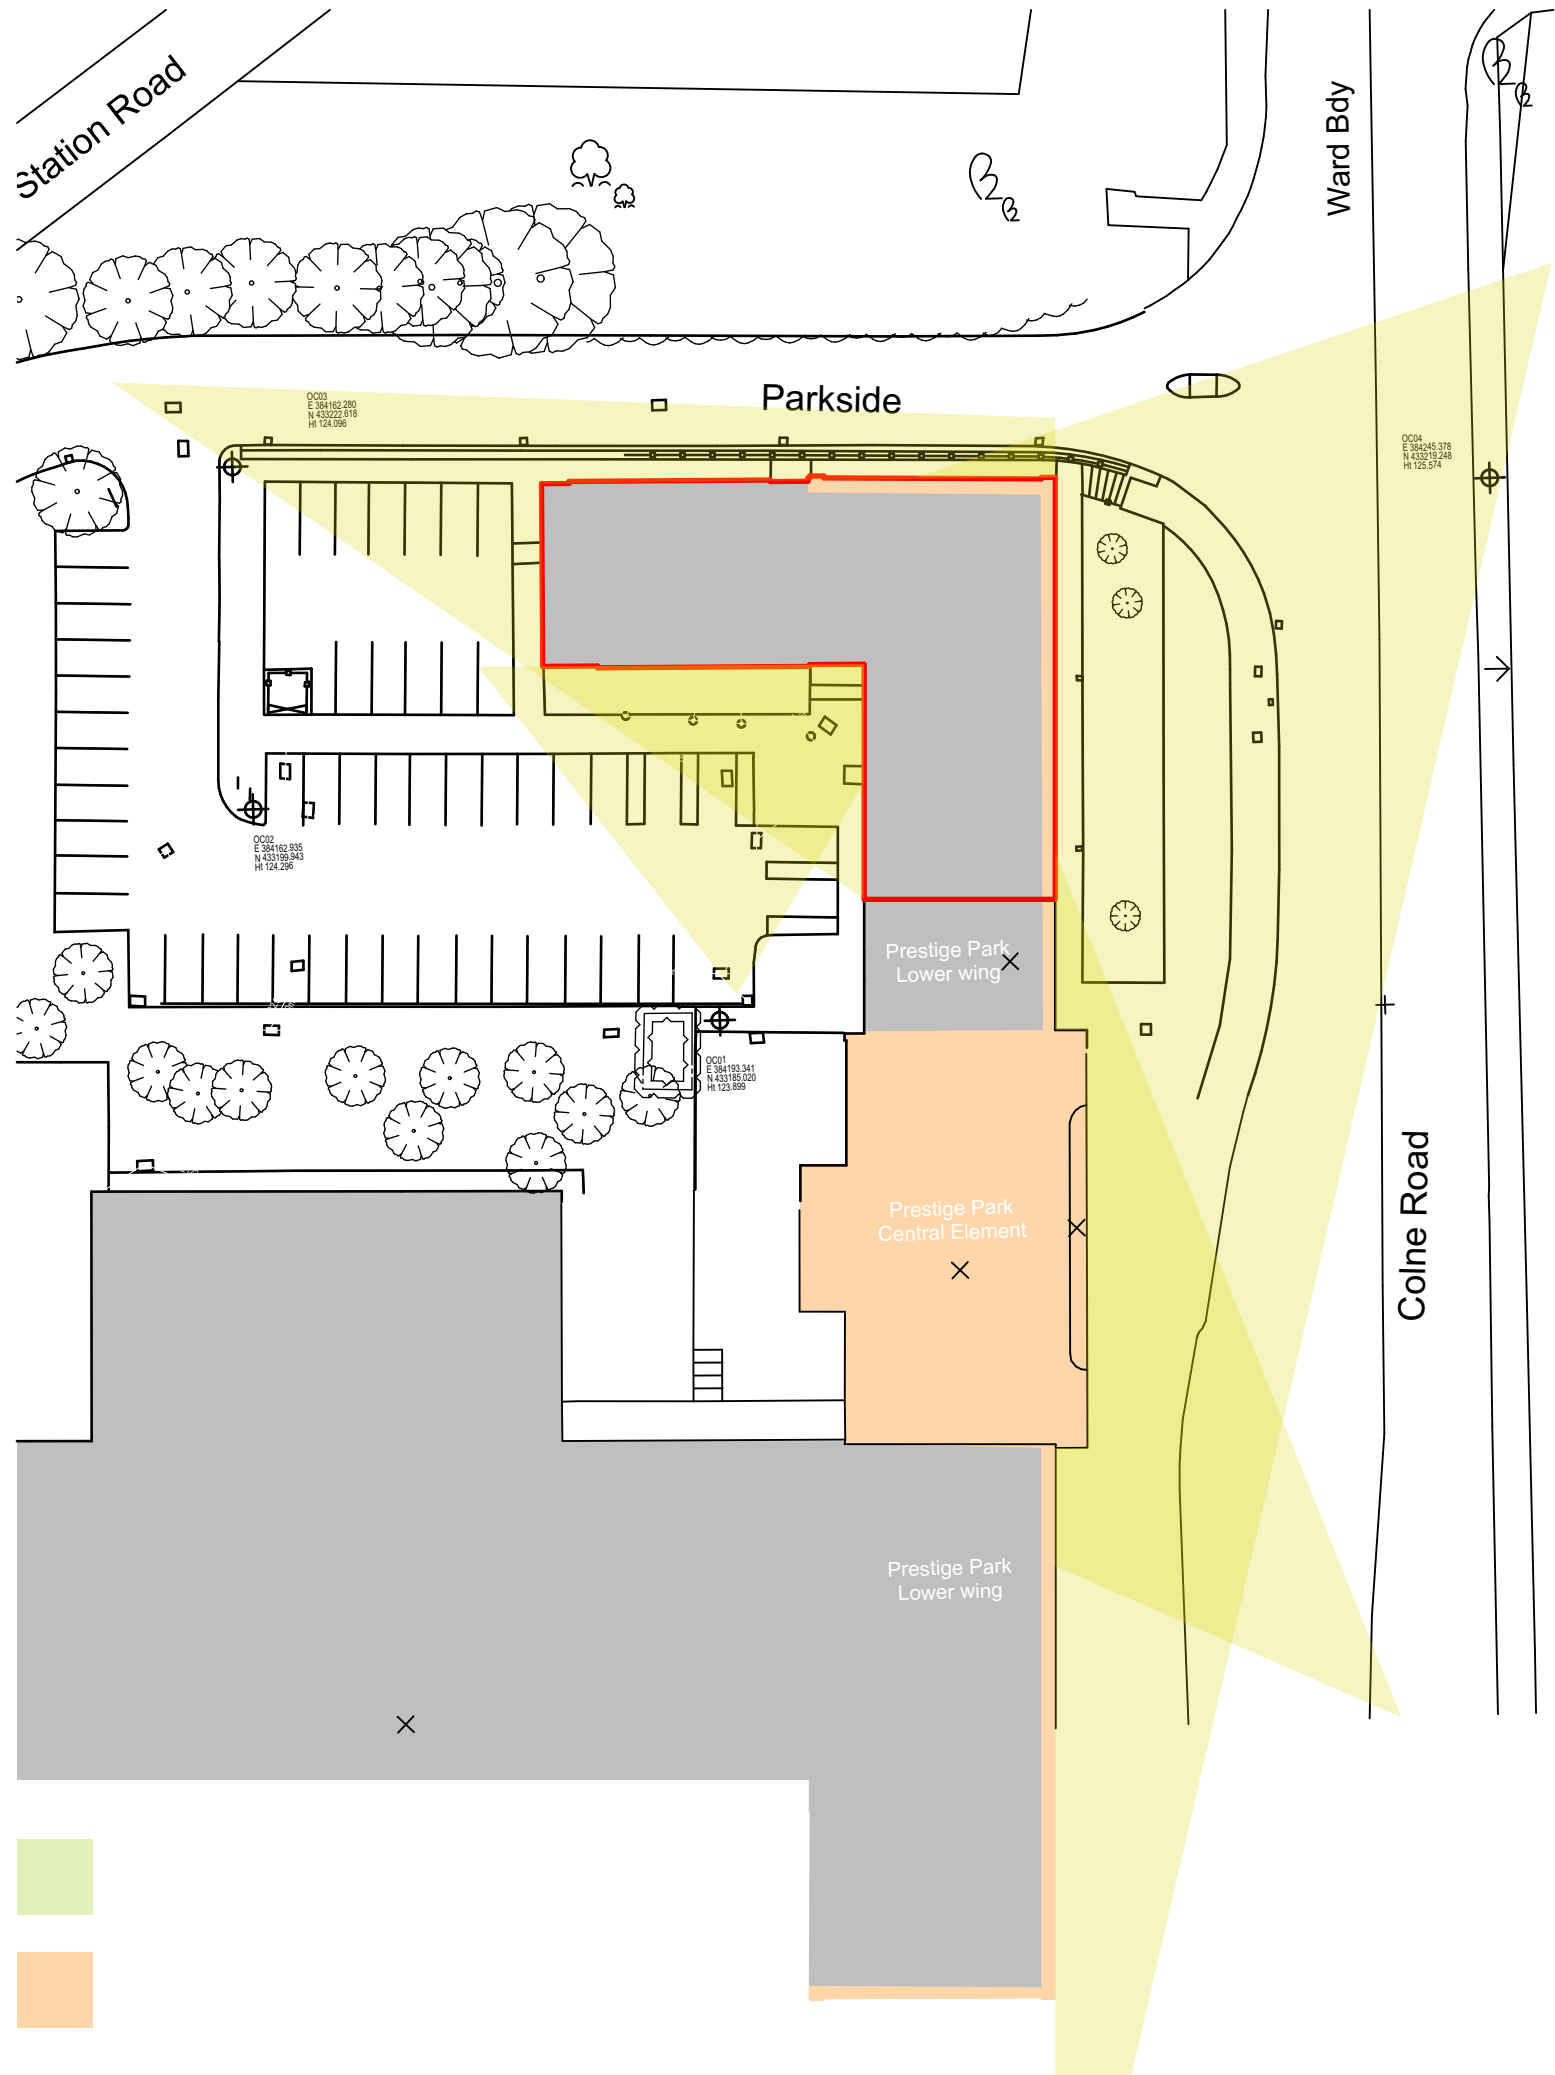

1 Millers Yard
Roman Way
Market Harborough
Leicestershire
LE16 7PW
t : 01858 464986
brp-architects.com

Client
Primary Health Properties

Project Title
Alterations and Extension to
Prestige Medical Centre
Colne Road, Burnley

Drawing Title
Listed Building Plan

Drawing Status
Planning

Scale(s): 1:500	Original Paper Size A3
Drawn By JSJ	Date 15.09.25

Document Reference:
P210-BRP-00-00-DR-A-0120-P01