
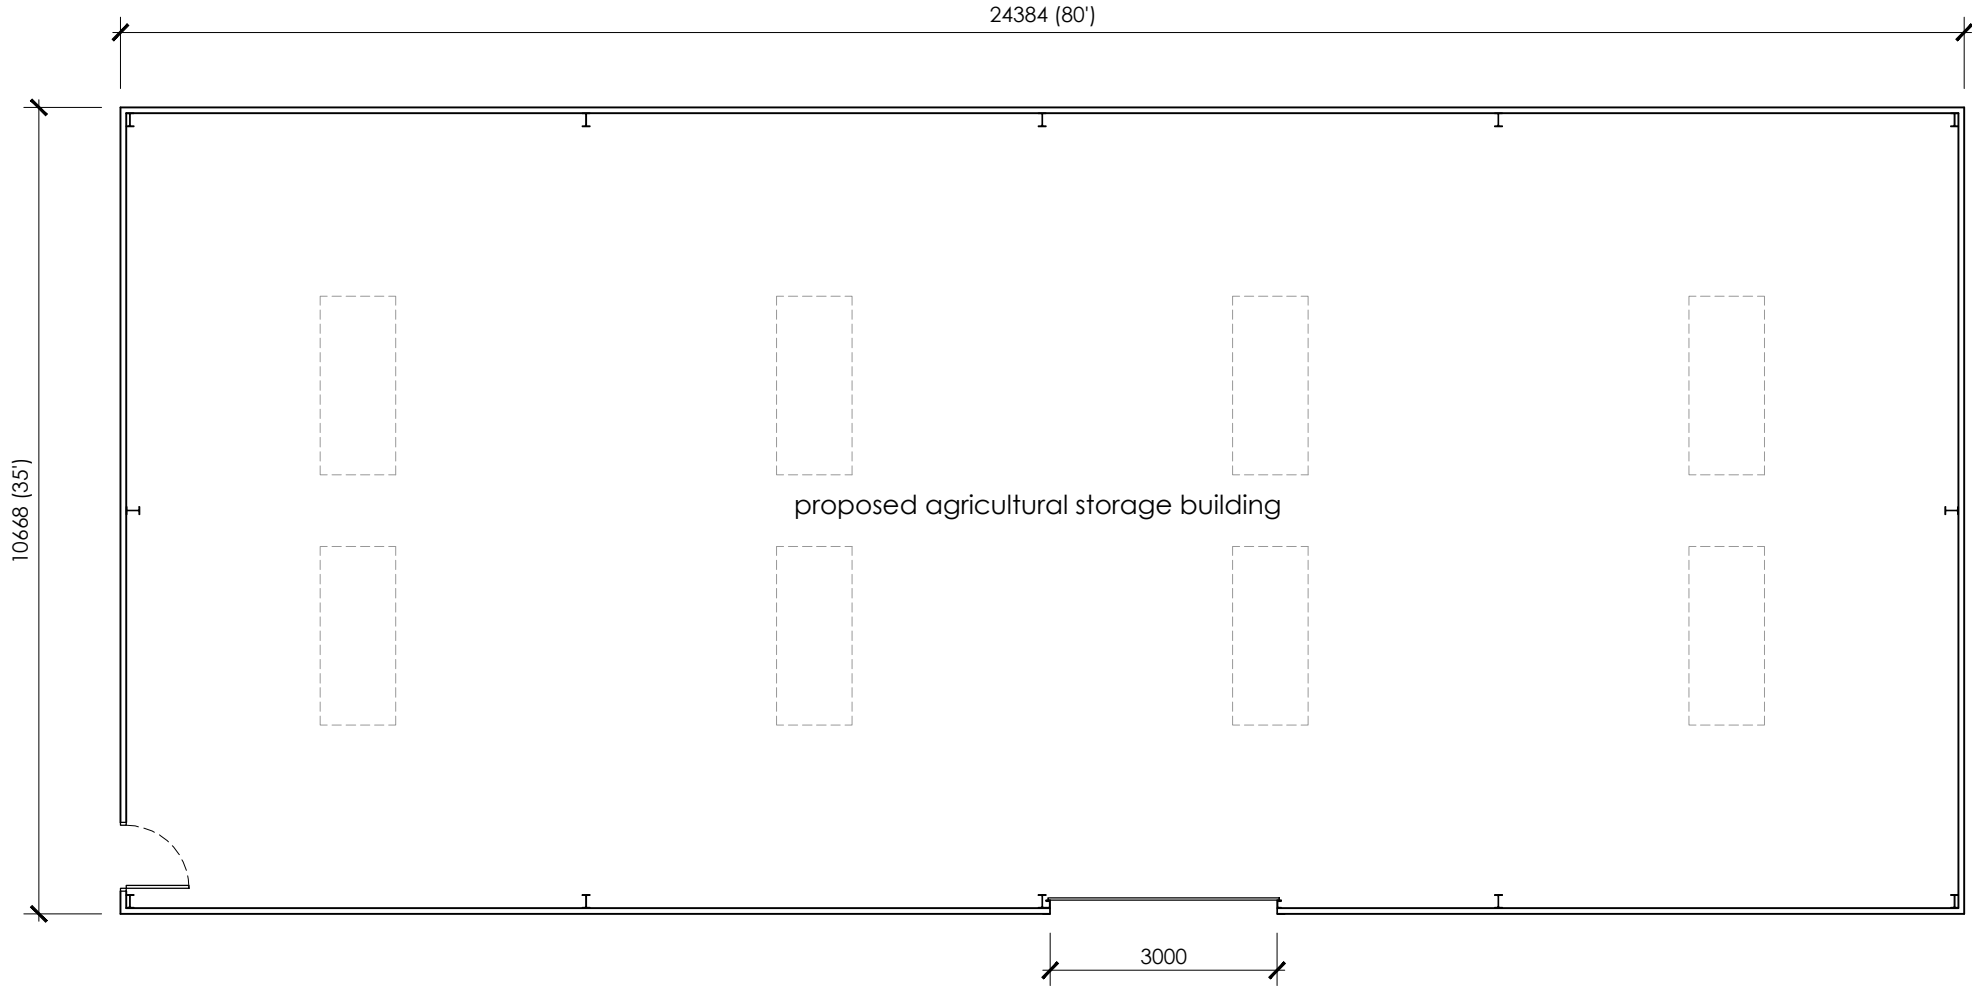
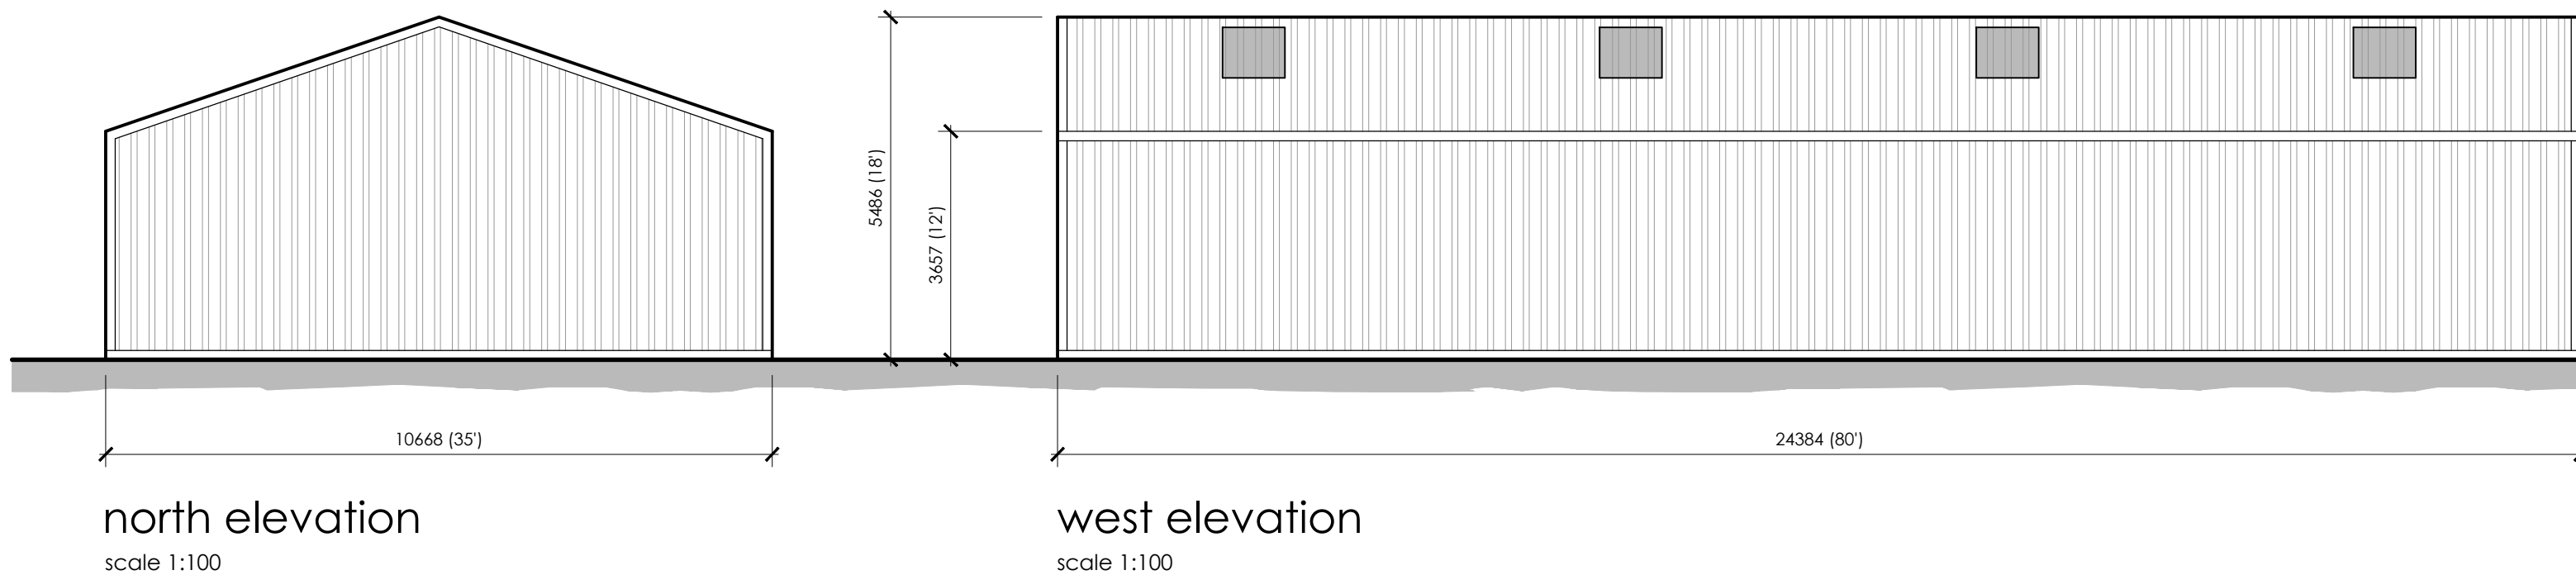
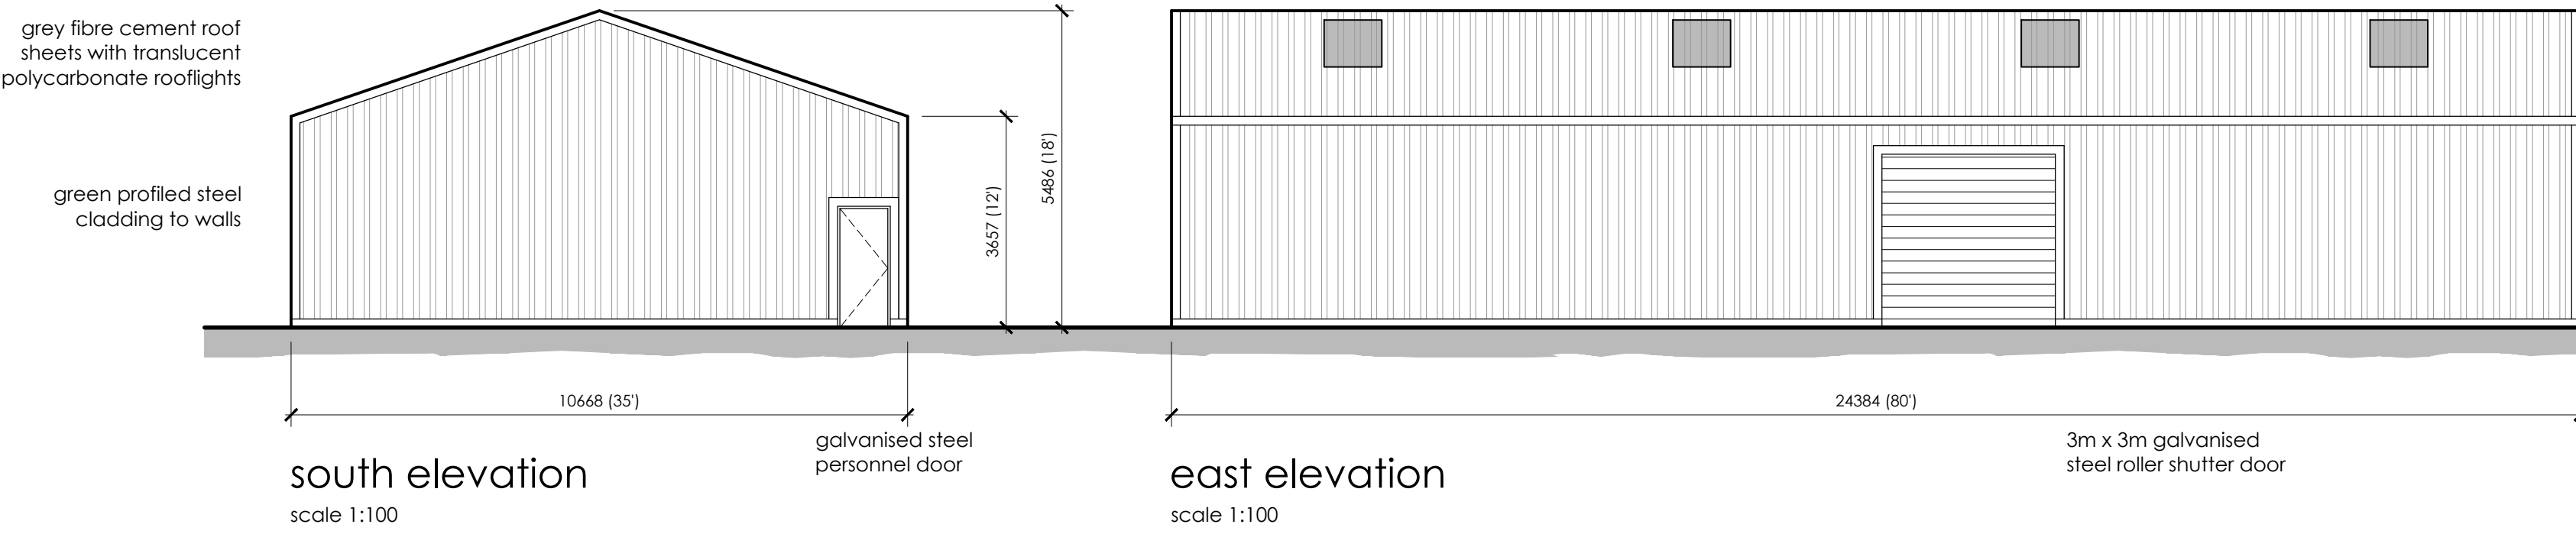


project number	drawing number	revision
16144	001	01

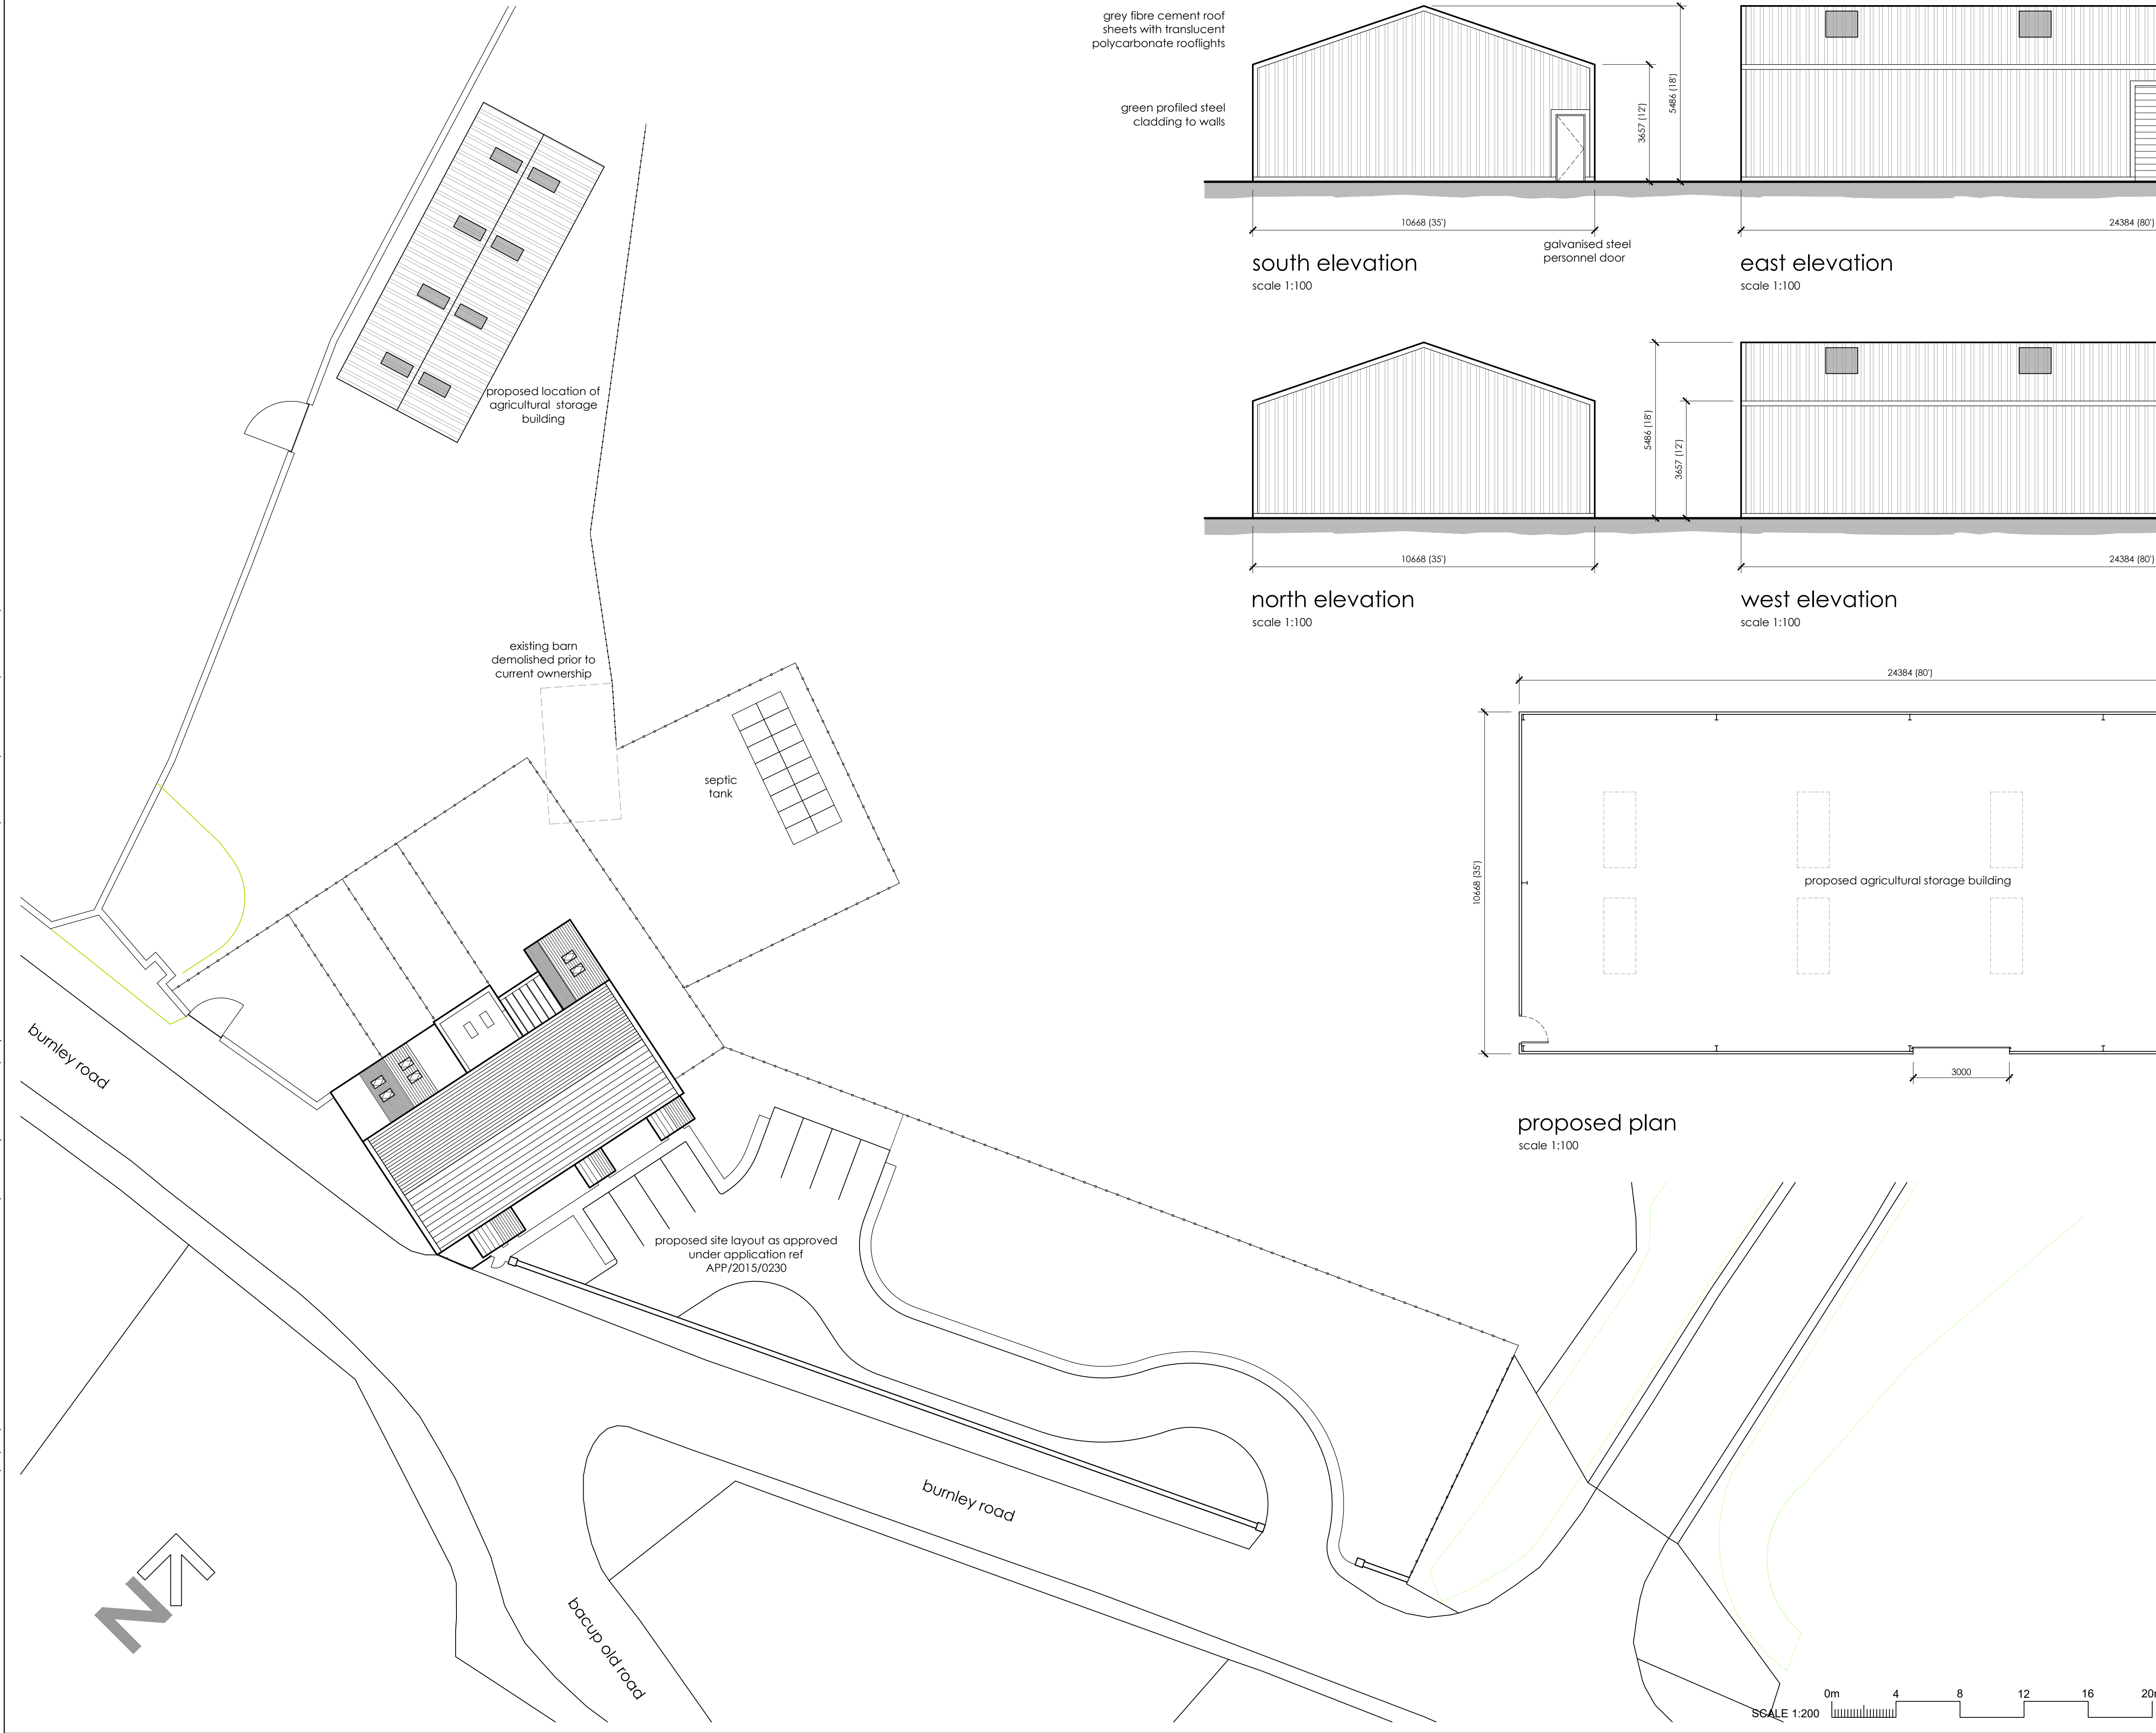

REV	DESCRIPTION	DATE	BY
-----	-------------	------	----

client
Mr & Mrs Cockroft

project
Proposed Agricultural Storage Building
Former Deerplay Inn, Burnley Rd, Cliviger

drawing title
Proposed Plan and Elevations

drawn by	date	sheet size	scale
I Rawcliffe	22.12.2016	A1	as noted

project number	drawing number	revision
16144	001	01

cole | rawcliffe

chartered surveyors | building design consultancy | project management

RICS the mark of property professionalism worldwide

tel: 01282 938 938
email: info@colerawcliffe.co.uk
web: www.colerawcliffe.co.uk

Lodge House | Lodge Square | Cow Lane | Burnley | Lancashire | BB11 1NN